Fiberglass Cornice by Architectural Mall, Inc Available in Paint-Grade or Pre-Finished Gel Coat, Stone Finish, or Granite Finish

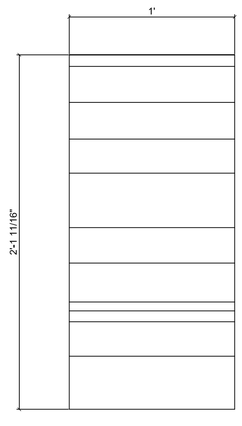

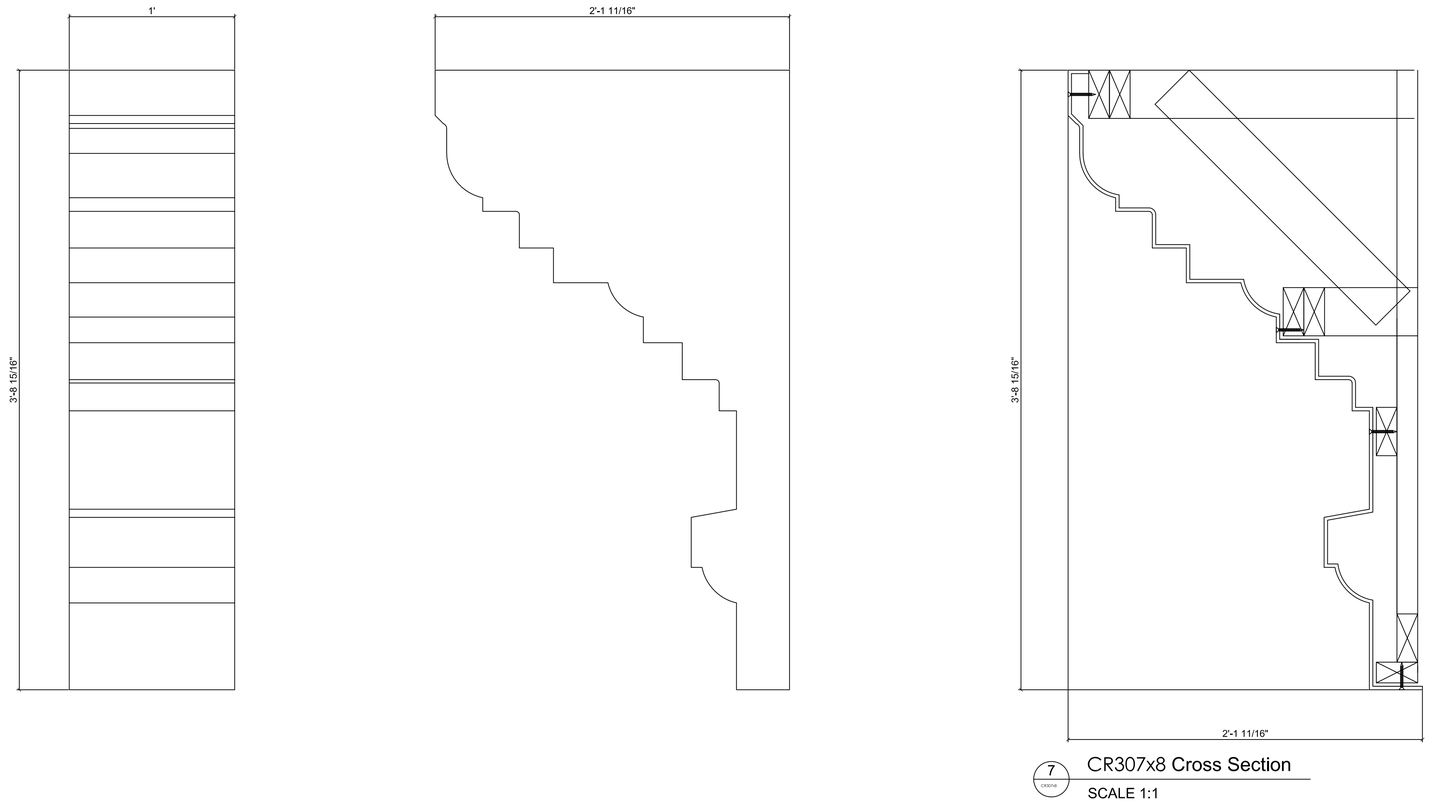

7 CR307x8 Cross Section
SCALE 1:1

BKT25.6875x45x12

2'-1 11/16" H x 3'-8 15/16" P x 12" L

Manufactured By Architectural Mall, Inc

323 St Paul Blvd ~ Carol Stream, IL 60188

T.877-279-9993

www.columnsandbalustrades.com

sales@architecturalmall.com