Fiberglass Cornice by Architectural Mall, Inc Available in Paint-Grade or Pre-Finished Gel Coat, Stone Finish, or Granite Finish

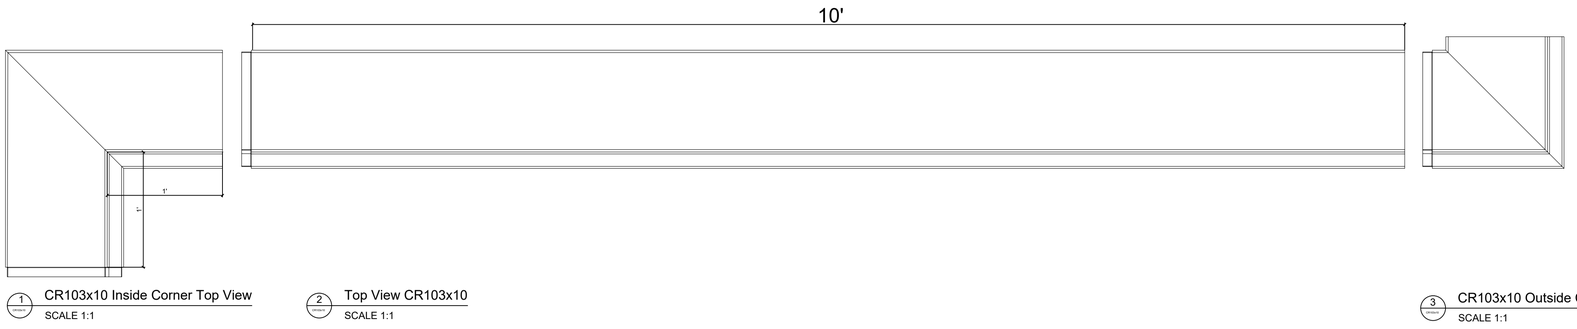

1 CR103x10 Inside Corner Top View
SCALE 1:1

2 Top View CR103x10
SCALE 1:1

3 CR103x10 Outside Corner Top View
SCALE 1:1

4 CR103x10 Elevation of Inside Corner
SCALE 1:1

5 CR103x10 Elevation
SCALE 1:1

6 CR103x10 Elevation of Outside Corner
SCALE 1:1

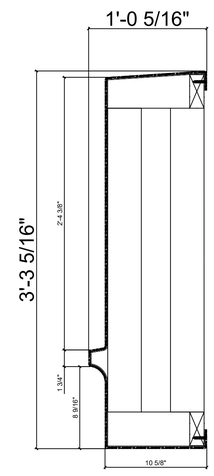

7 CR103x10 Cross Section
SCALE 1:1

8 CR103x10 Inside Corner Under Side
SCALE 1:1

9 CR103x10 Underside View
SCALE 1:1

10 CR103x10 Outside Corner Under Side
SCALE 1:1

This is a recommendation. Actual framing to be determined by Engineer.

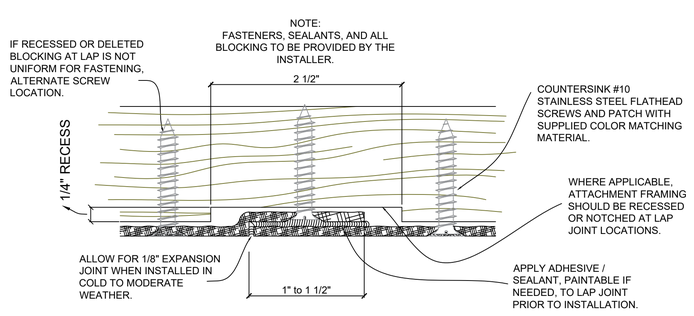

11 Typical Lap Joint Detail
Not to Scale

CR103x10

3' 3-5/16" H x 1' 0-5/16" P x 120" L

Manufactured By Architectural Mall, Inc 323 St Paul Blvd ~ Carol Stream, IL 60188
T.877-279-9993 F. 877-271-9994
www.columnsandbalustrades.com
sales@architecturalmall.com