Fiberglass Cornice by Architectural Mall, Inc Available in Paint-Grade or Pre-Finished Gel Coat, Stone Finish, or Granite Finish

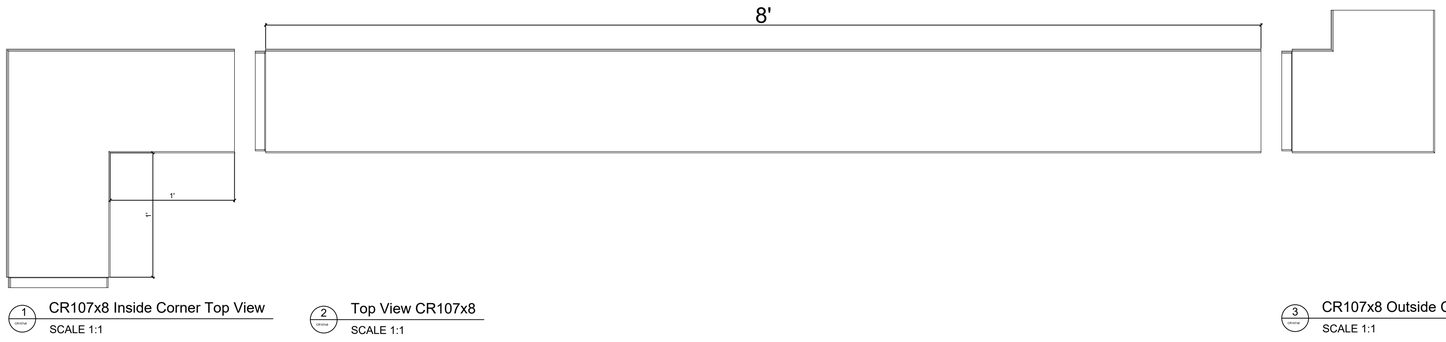

1 CR107x8 Inside Corner Top View
SCALE 1:1

2 Top View CR107x8
SCALE 1:1

3 CR107x8 Outside Corner Top View
SCALE 1:1

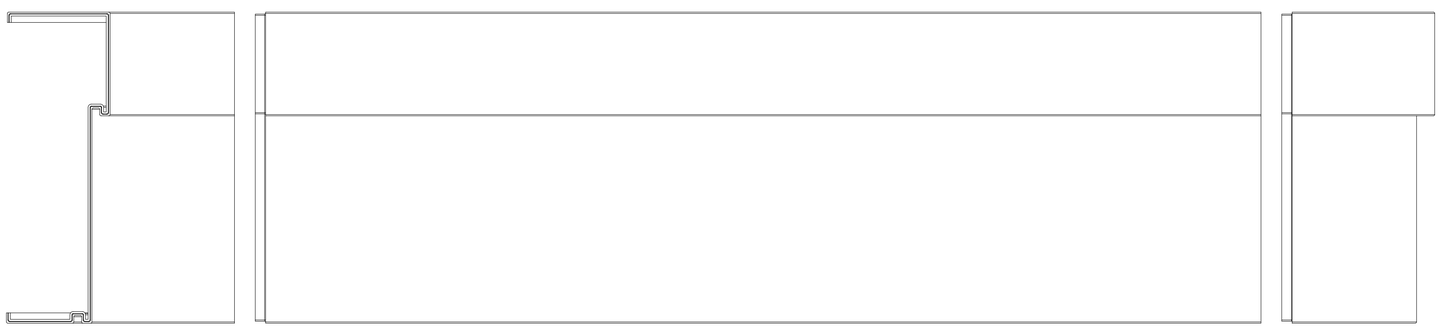

4 CR107x8 Elevation of Inside Corner
SCALE 1:1

5 CR107x8 Elevation
SCALE 1:1

6 CR107x8 Elevation of Outside Corner
SCALE 1:1

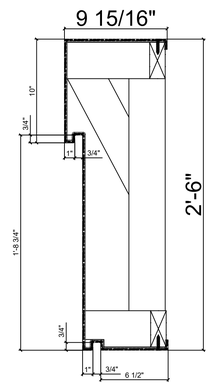

7 CR107x8 Cross Section
SCALE 1:1

This is a recommendation. Actual framing to be determined by Engineer.

8 CR107x8 Inside Corner Under Side
SCALE 1:1

9 CR107x8 Underside View
SCALE 1:1

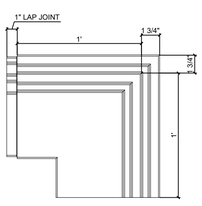

10 CR107x8 Outside Corner Under Side
SCALE 1:1

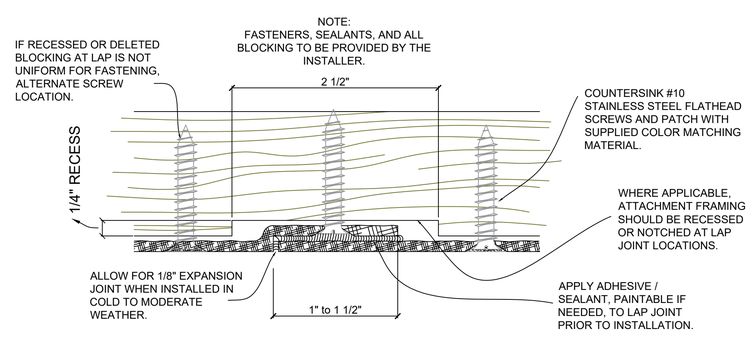

11 Typical Lap Joint Detail
Not to Scale

CR107x8

2' 6" H x 9-15/16" P x 96" L

Manufactured By Architectural Mall, Inc
323 St Paul Blvd ~ Carol Stream, IL 60188
T.877-279-9993 F. 877-271-9994
www.columnsandbalustrades.com
sales@architecturalmall.com