Fiberglass Cornice by Architectural Mall, Inc Available in Paint-Grade or Pre-Finished Gel Coat, Stone Finish, or Granite Finish

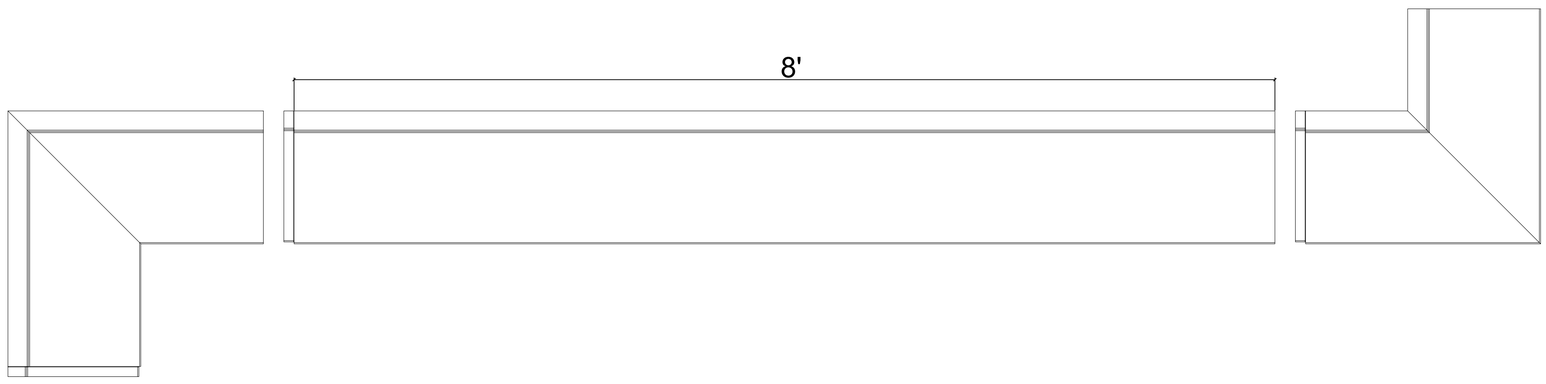

1 CR113x8 Inside Corner Top View
SCALE 1:1

2 CR113x8 Top View
SCALE 1:1

3 CR113x8 Outside Corner Top View
SCALE 1:1

4 CR113x8 Elevation of Inside Corner
SCALE 1:1

5 CR113x8 Elevation
SCALE 1:1

6 CR113x8 Elevation of Inside Corner
SCALE 1:1

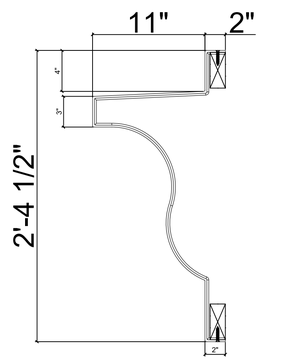

7 CR113x8 Cross Section
SCALE 1:1

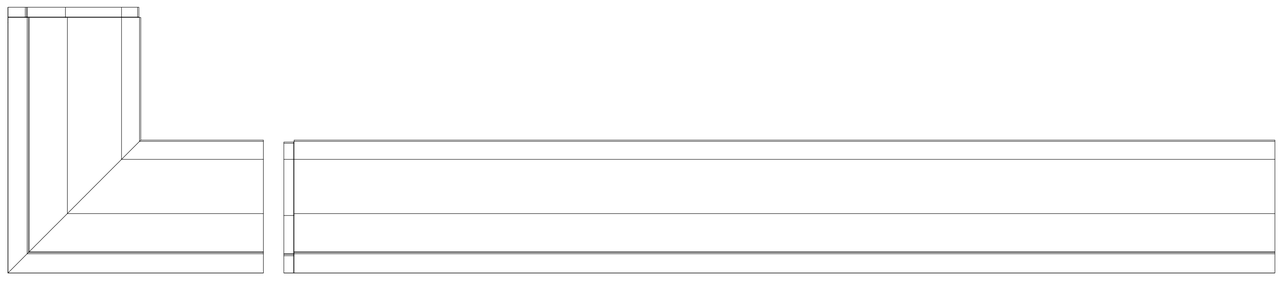

8 CR113x8 Inside Corner Under Side
SCALE 1:1

9 CR113x8 Underside View
SCALE 1:1

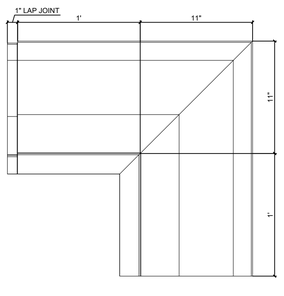

10 CR113x8 Outside Corner Under Side
SCALE 1:1

This is a recommendation. Actual framing to be determined by Engineer.

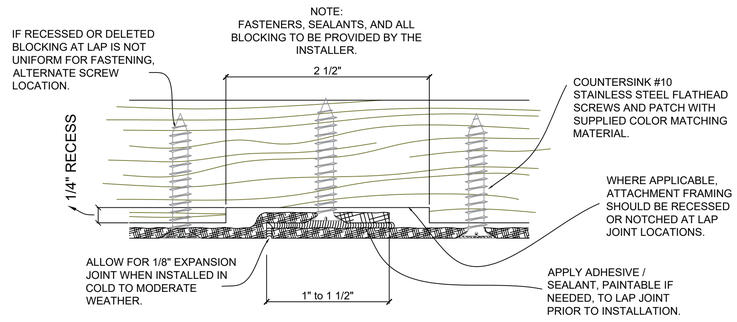

11 Typical Lap Joint Detail
Not to Scale

CR113x8

2' 4-1/2 H x 13" P x 96" L

Manufactured By Architectural Mall, Inc
323 St Paul Blvd ~ Carol Stream, IL 60188
T.877-279-9993 F. 877-271-9994
www.columnsandbalustrades.com
sales@architecturalmall.com