Fiberglass Cornice by Architectural Mall, Inc Available in Paint-Grade or Pre-Finished Gel Coat, Stone Finish, or Granite Finish

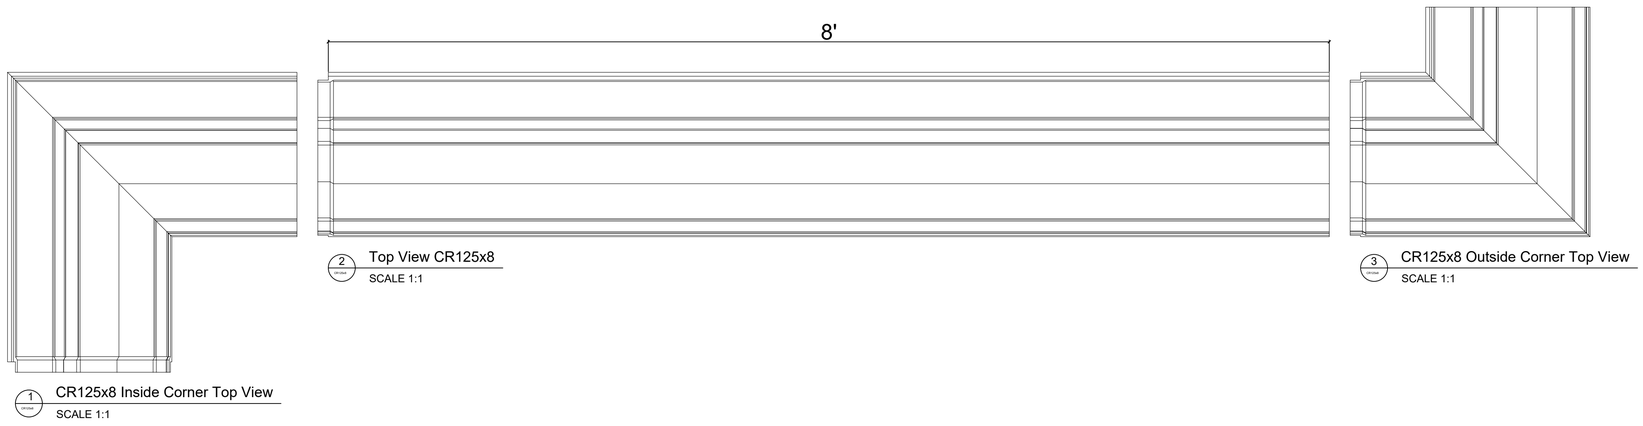

1 CR125x8 Inside Corner Top View
SCALE 1:1

2 Top View CR125x8
SCALE 1:1

3 CR125x8 Outside Corner Top View
SCALE 1:1

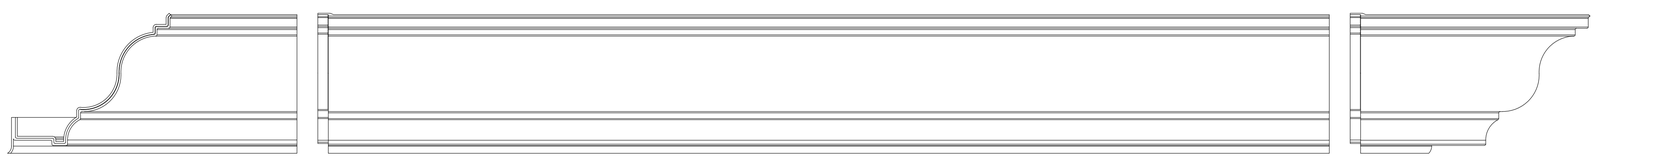

4 CR125x8 Elevation of Inside Corner
SCALE 1:1

5 CR125x8 Elevation
SCALE 1:1

6 CR125x8 Elevation of Outside Corner
SCALE 1:1

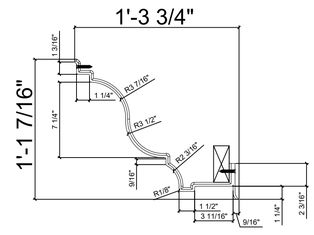

7 CR125x8 Cross Section
SCALE 1:1

8 CR125x8 Inside Corner Under Side
SCALE 1:1

9 CR125x8 Underside View
SCALE 1:1

10 CR125x8 Outside Corner Under Side
SCALE 1:1

This is a recommendation. Actual framing to be determined by Engineer.

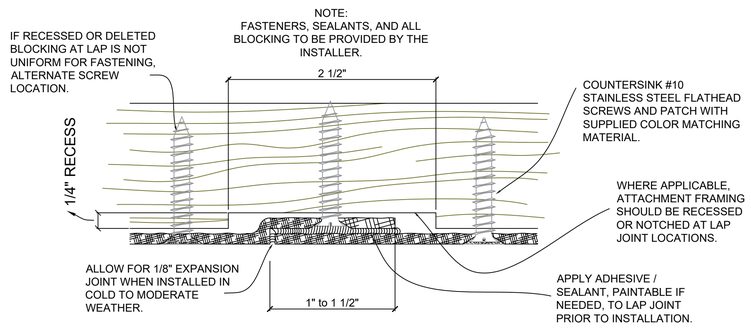

11 Typical Lap Joint Detail
Not to Scale

CR125x8

1' 1-7/16" H x 1' 3-3/4" P x 96" L

Manufactured By Architectural Mall, Inc
323 St Paul Blvd ~ Carol Stream, IL 60188
T.877-279-9993 F. 877-271-9994
www.columnsandbalustrades.com
sales@architecturalmall.com