Fiberglass Cornice by Architectural Mall, Inc Available in Paint-Grade or Pre-Finished Gel Coat, Stone Finish, or Granite Finish

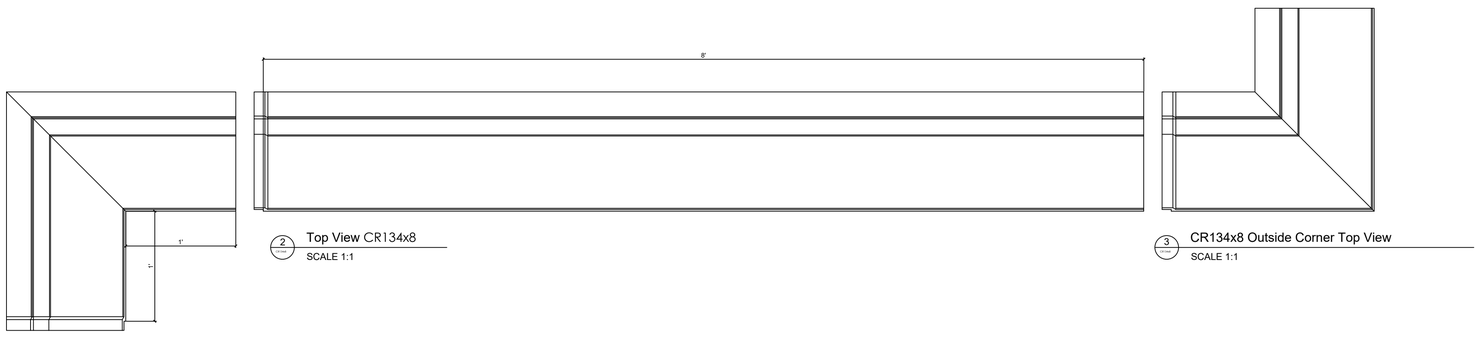

1 CR134x8 Inside Corner Top View
SCALE 1:1

2 Top View CR134x8
SCALE 1:1

3 CR134x8 Outside Corner Top View
SCALE 1:1

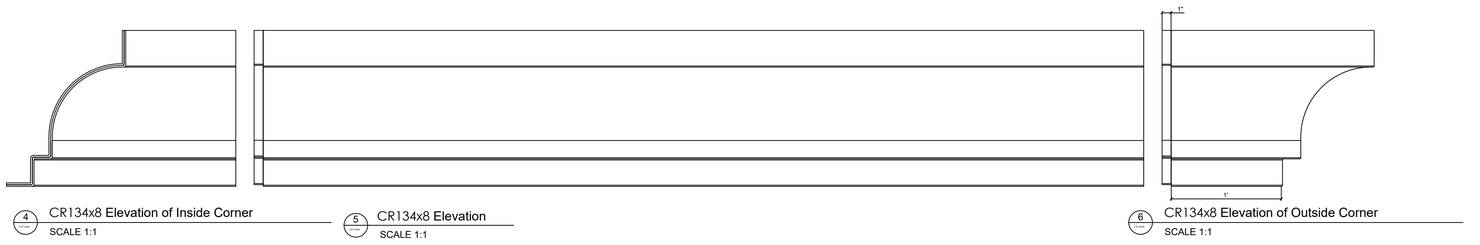

4 CR134x8 Elevation of Inside Corner
SCALE 1:1

5 CR134x8 Elevation
SCALE 1:1

6 CR134x8 Elevation of Outside Corner
SCALE 1:1

8 CR134x8 Inside Corner Under Side
SCALE 1:1

9 CR134x8 Underside View
SCALE 1:1

10 CR134x8 Outside Corner Under Side
SCALE 1:1

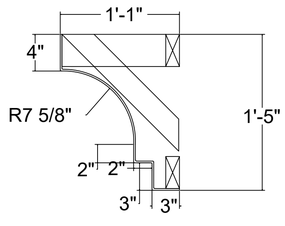

This is a recommendation. Actual framing to be determined by Engineer.

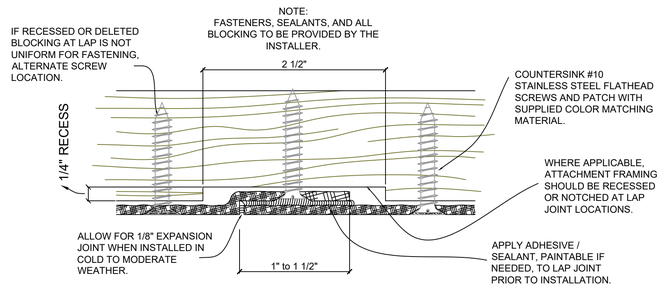

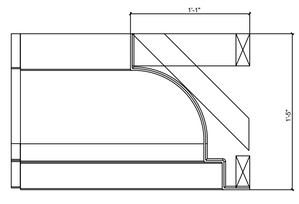

7 CR134x8 Cross Section

11 Typical Lap Joint Detail
Not to Scale

CR134x8

1'-5" H x 1'-1" P x 96" L

Manufactured By Architectural Mall, Inc

323 St Paul Blvd ~ Carol Stream, IL 60188

T.877-279-9993 F. 877-271-9994

www.columnsandbalustrades.com

sales@architecturalmall.com