Fiberglass Cornice by Architectural Mall, Inc
Available in Paint-Grade or Pre-Finished Gel Coat, Stone Finish, or Granite Finish

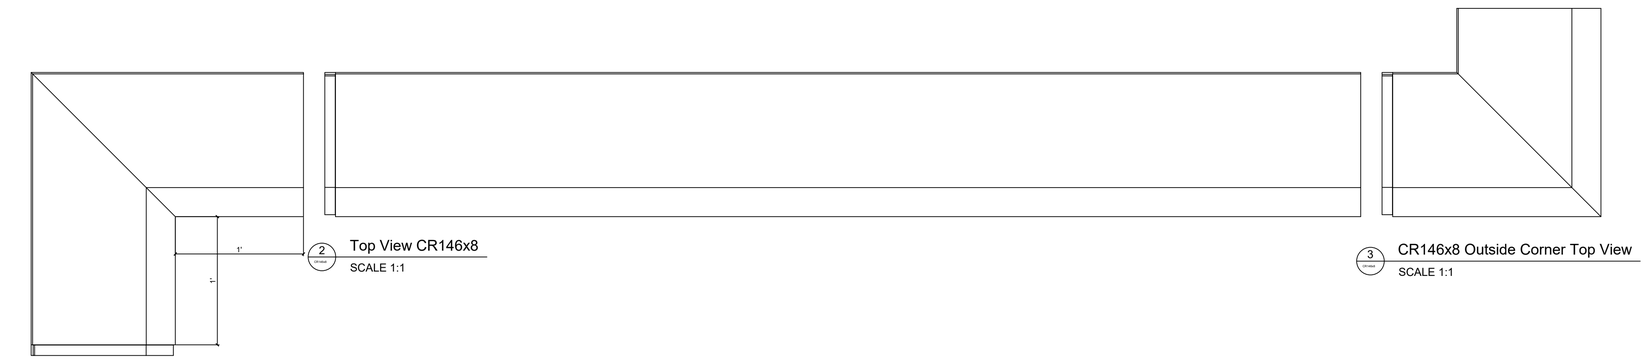

1 CR146x8 Inside Corner Top View
SCALE 1:1

2 Top View CR146x8
SCALE 1:1

3 CR146x8 Outside Corner Top View
SCALE 1:1

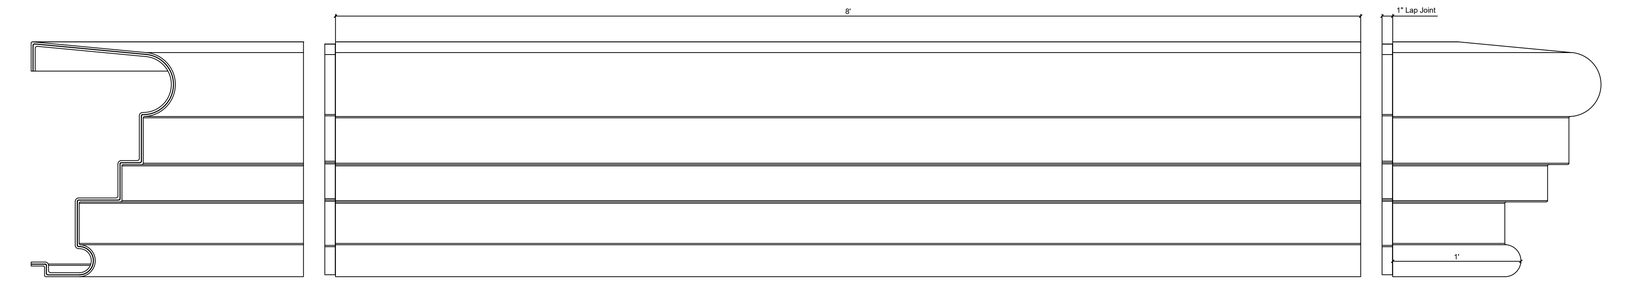

4 CR146x8 Elevation of Inside Corner
SCALE 1:1

5 CR146x8 Elevation
SCALE 1:1

6 CR146x8 Elevation of Outside Corner
SCALE 1:1

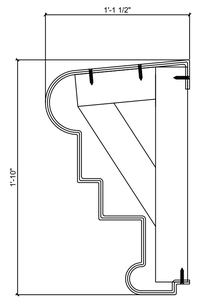

7 CR146x8 Cross Section
SCALE 1:1

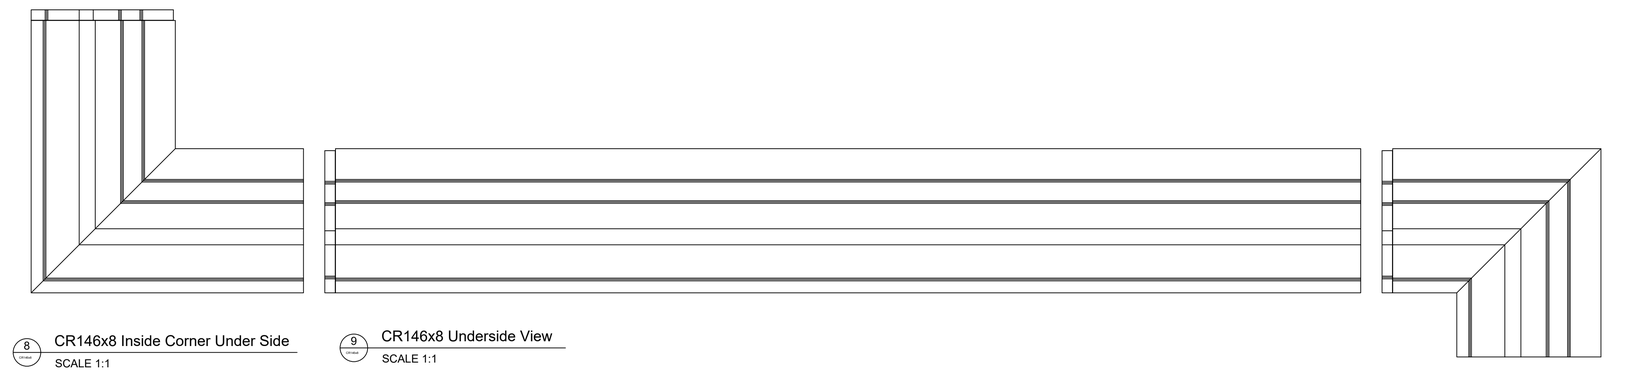

8 CR146x8 Inside Corner Under Side
SCALE 1:1

9 CR146x8 Underside View
SCALE 1:1

10 CR146x8 Outside Corner Under Side
SCALE 1:1

This is a recommendation. Actual framing to be determined by Engineer.

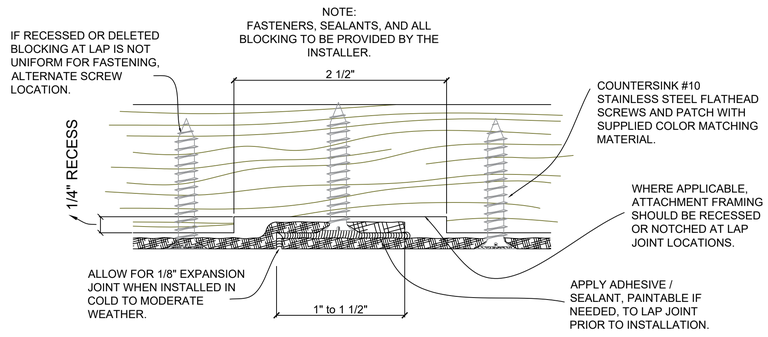

11 Typical Lap Joint Detail
Not to Scale

CR146x8
1'-10" H x 1'-1 1/2" P x 96" L

Manufactured By Architectural Mall, Inc

323 St Paul Blvd ~ Carol Stream, IL 60188

T.877-279-9993 F. 877-271-9994

www.columnsandbalustrades.com

sales@architecturalmall.com