Fiberglass Cornice by Architectural Mall, Inc
Available in Paint-Grade or Pre-Finished Gel Coat,
Stone Finish, or Granite Finish

1 CR151Mx8 Inside Corner Top View
SCALE 1:1

2 Top View CR151Mx8
SCALE 1:1

3 CR151Mx8 Outside Corner Top View
SCALE 1:1

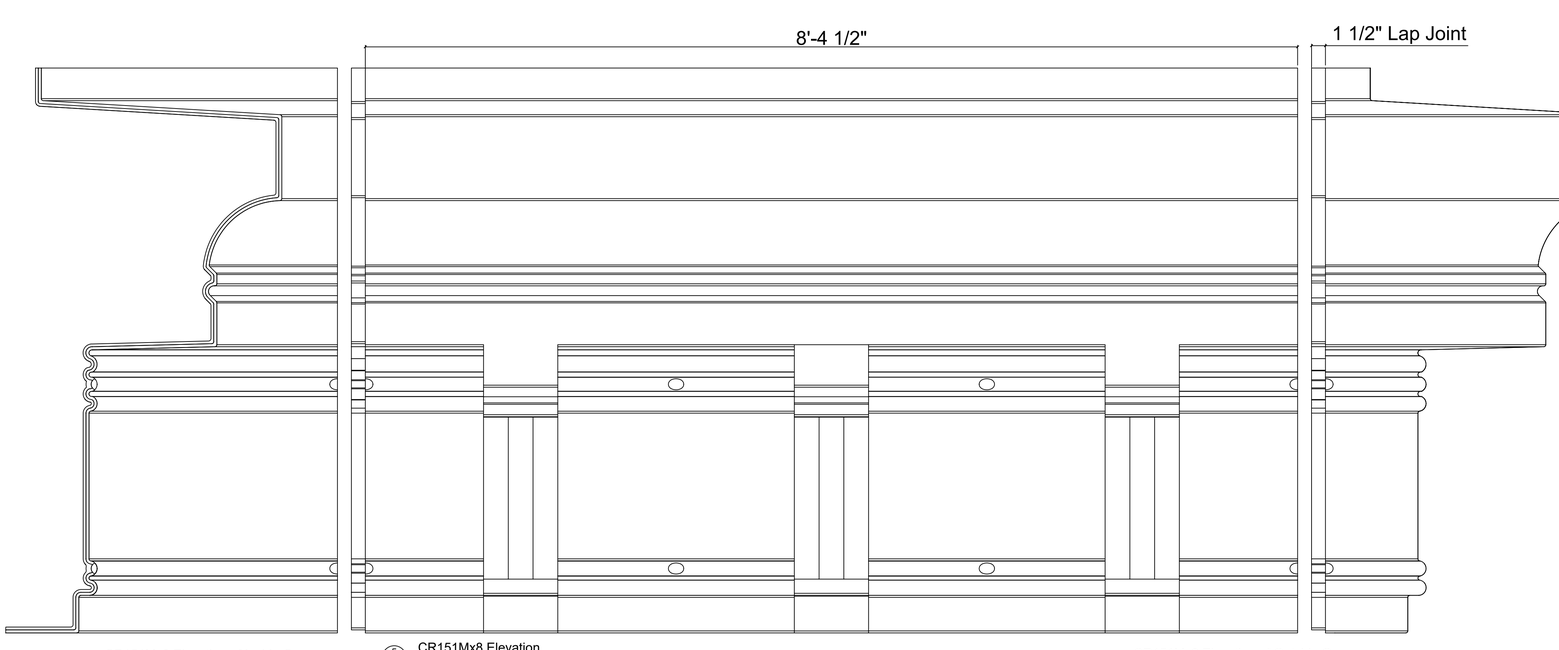

4 CR151Mx8 Elevation of Inside Corner
SCALE 1:1

5 CR151Mx8 Elevation
SCALE 1:1

6 CR151Mx8 Elevation of Outside Corner
SCALE 1:1

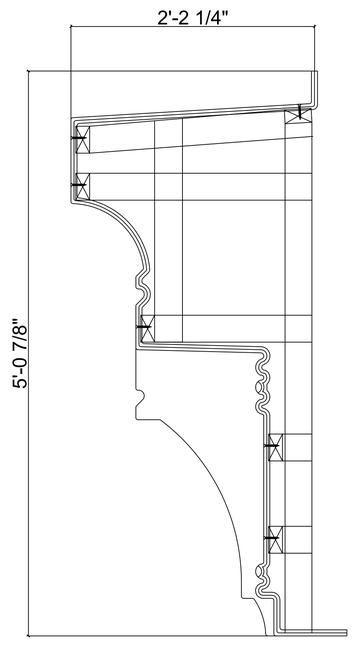

7 CR151Mx8 Cross Section
SCALE 1:1

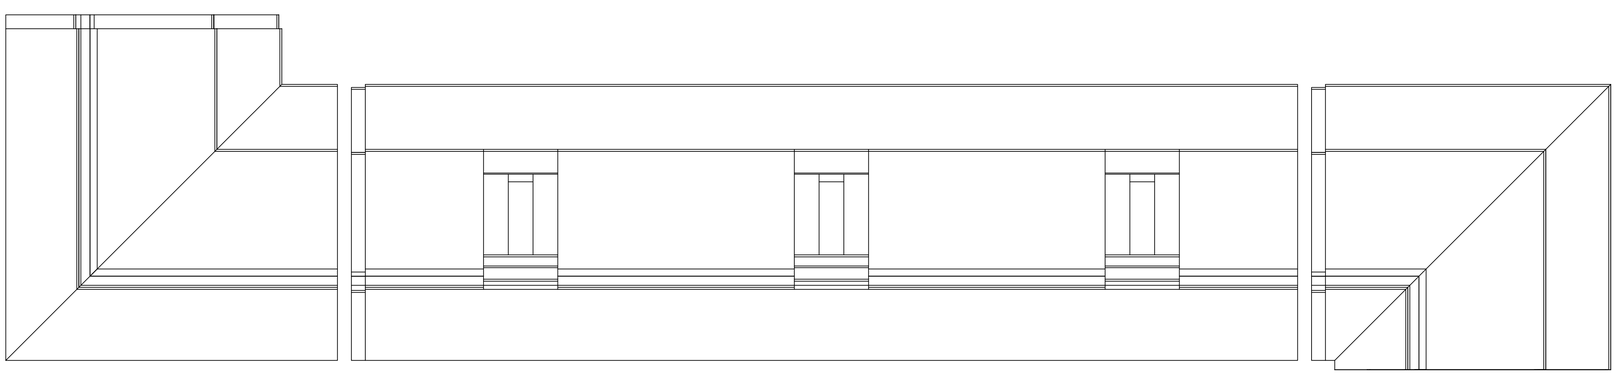

8 CR151Mx8 Inside Corner Under Side
SCALE 1:1

9 CR151Mx8 Underside View
SCALE 1:1

10 CR151Mx8 Outside Corner Under Side
SCALE 1:1

This is a recommendation. Actual
framing to be determined by Engineer.

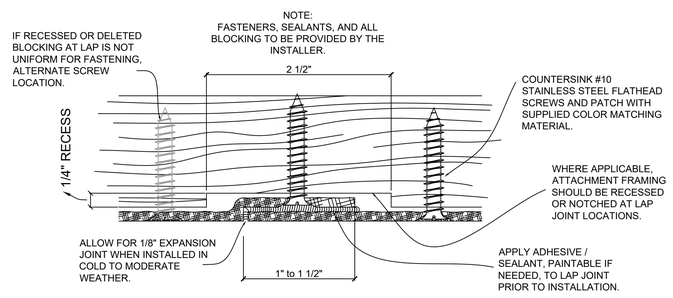

11 Typical Lap Joint Detail
Not to Scale

CR151Mx8

5'-0 7/8" H x 2'-2 1/4" P x 96" L

Manufactured By Architectural Mall, Inc
323 St Paul Blvd. Carol Stream, IL 60188
T. 877-279-9993 F. 844-817-0480
www.columnsandbalustrades.com
sales@architecturalmall.com