Fiberglass Cornice by Architectural Mall, Inc
Available in Paint-Grade or Pre-Finished Gel Coat, Stone Finish, or Granite Finish

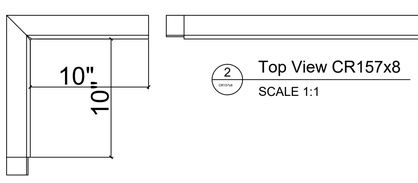

2 Top View CR157x8
SCALE 1:1

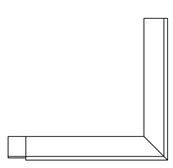

3 CR157x8 Outside Corner Top View
SCALE 1:1

1 CR157x8 Inside Corner Top View
SCALE 1:1

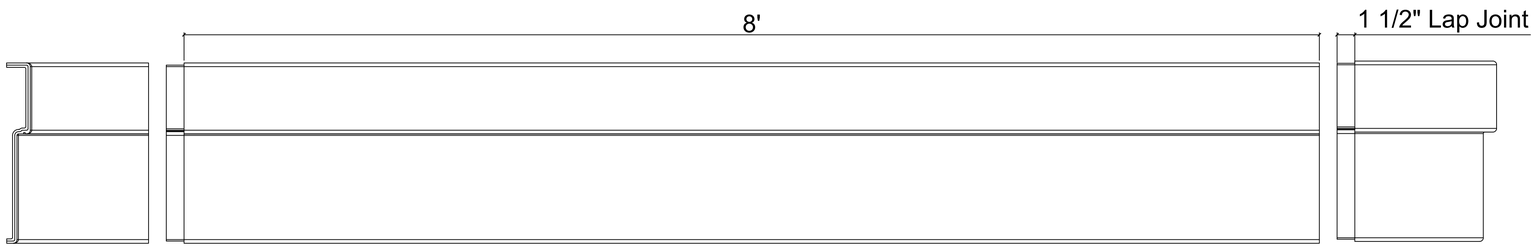

4 CR157x8 Elevation of Inside Corner
SCALE 1:1

5 CR157x8 Elevation
SCALE 1:1

6 CR157x8 Elevation of Outside Corner
SCALE 1:1

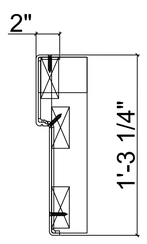

7 CR157x8 Cross Section
SCALE 1:1

This is a recommendation. Actual framing to be determined by Engineer.

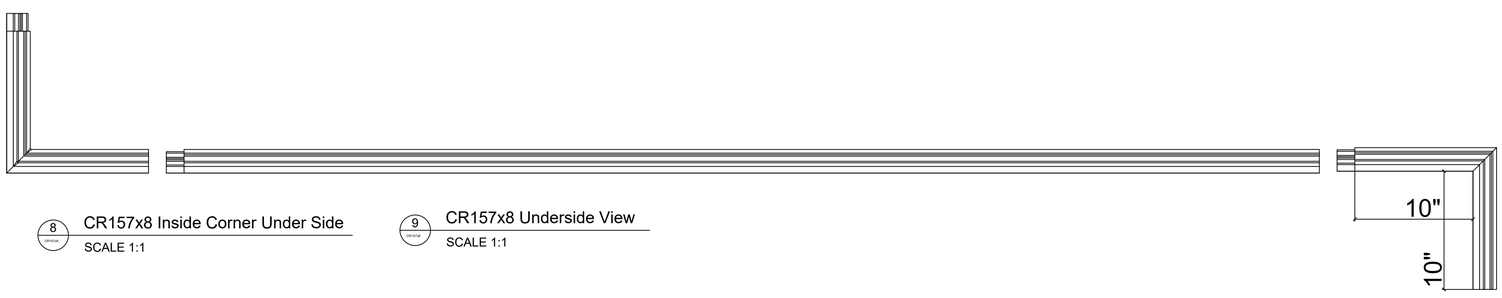

8 CR157x8 Inside Corner Under Side
SCALE 1:1

9 CR157x8 Underside View
SCALE 1:1

10 CR157x8 Outside Corner Under Side
SCALE 1:1

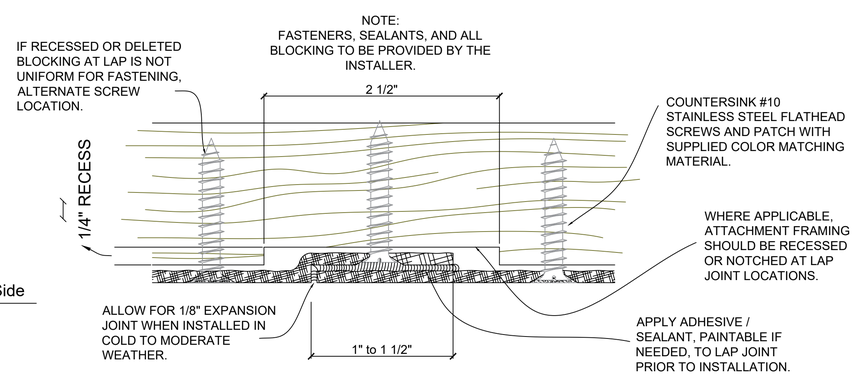

11 Typical Lap Joint Detail
Not to Scale

CR157x8

1'-3 1/4" H x 2" P x 96" L

Manufactured By Architectural Mall, Inc

323 St Paul Blvd ~ Carol Stream, IL 60188

T.877-279-9993 F. 877-271-9994

www.columnsandbalustrades.com

sales@architecturalmall.com