Fiberglass Cornice by Architectural Mall, Inc
Available in Paint-Grade or Pre-Finished Gel Coat, Stone Finish, or Granite Finish

2 Top View CR170x6
SCALE 1:1

3 CR170x6 Outside Corner Top View
SCALE 1:1

1 CR170x6 Inside Corner Top View
SCALE 1:1

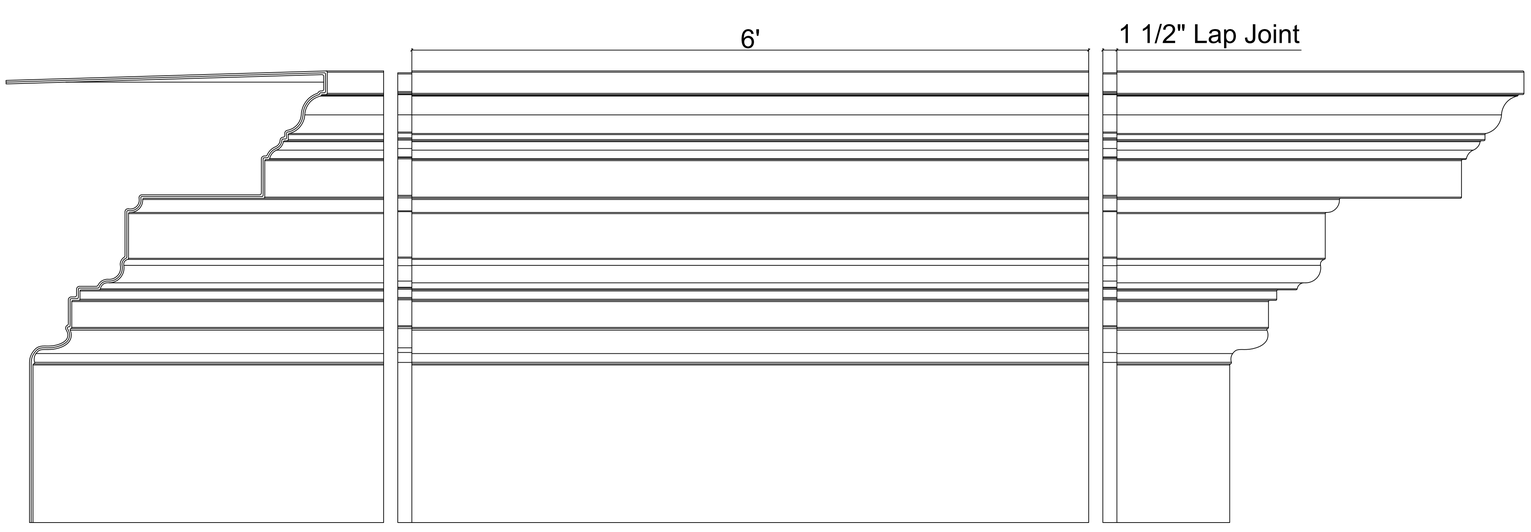

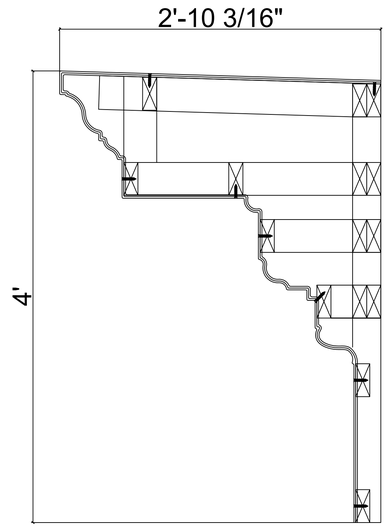

4 CR170x6 Elevation of Inside Corner
SCALE 1:1

5 CR170x6 Elevation
SCALE 1:1

6 CR170x6 Elevation of Outside Corner
SCALE 1:1

7 CR170x6 Cross Section
SCALE 1:1

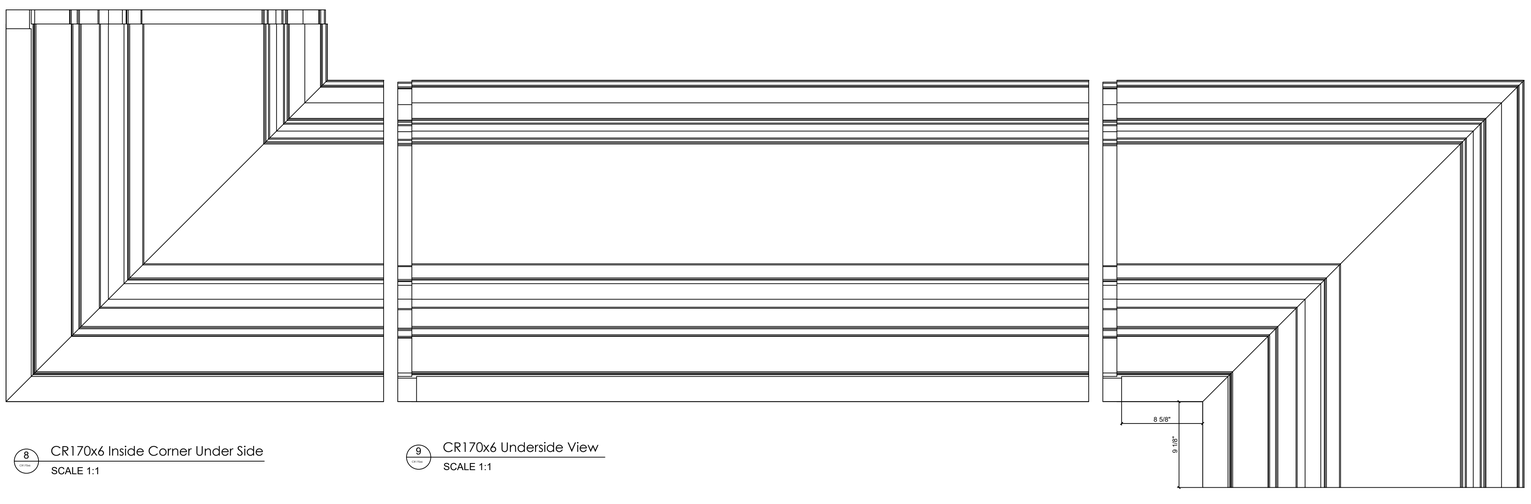

8 CR170x6 Inside Corner Under Side
SCALE 1:1

9 CR170x6 Underside View
SCALE 1:1

10 CR170x6 Outside Corner Under Side
SCALE 1:1

This is a recommendation. Actual framing to be determined by Engineer.

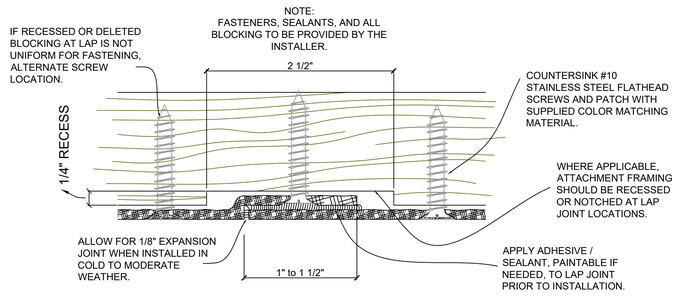

11 Typical Lap Joint Detail
Not to Scale

CR170x6

4' H x 2'-10 3/16" P x 72" L

Manufactured By Architectural Mall, Inc

323 St Paul Blvd ~ Carol Stream, IL 60188

T.877-279-9993 F. 877-271-9994

www.columnsandbalustrades.com

sales@architecturalmall.com