Fiberglass Cornice by Architectural Mall, Inc
Available in Paint-Grade or Pre-Finished Gel Coat,
Stone Finish, or Granite Finish

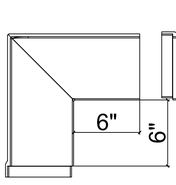

2 Top View CR177x8
SCALE 1:1

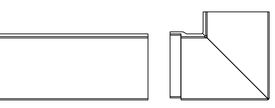

3 CR177x8 Outside Corner Top View
SCALE 1:1

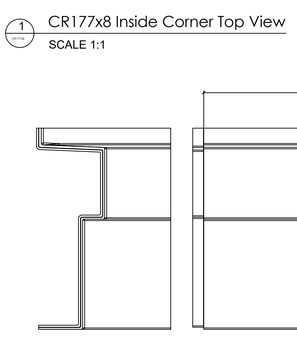

1 CR177x8 Inside Corner Top View
SCALE 1:1

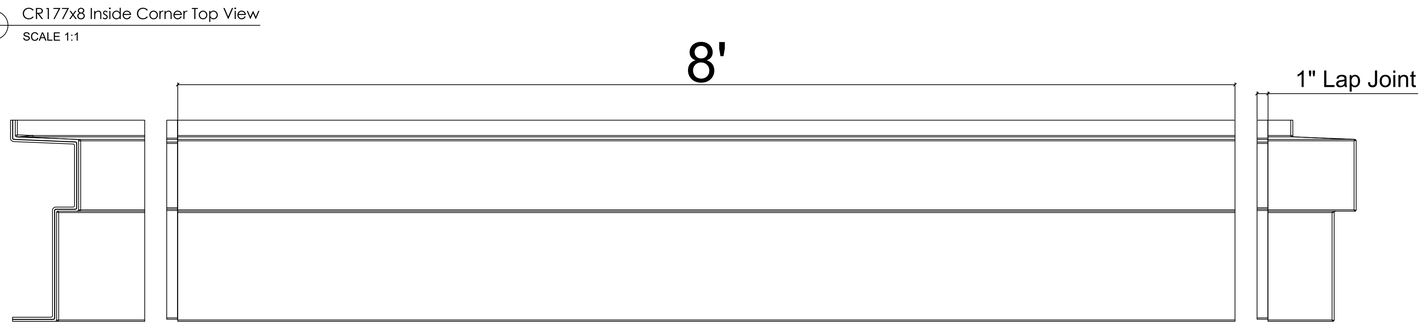

4 CR177x8 Elevation of Inside Corner
SCALE 1:1

5 CR177x8 Elevation
SCALE 1:1

6 CR177x8 Elevation of Outside Corner
SCALE 1:1

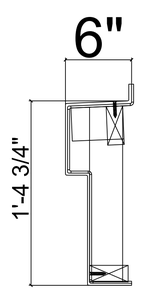

7 CR177x8 Cross Section
SCALE 1:1

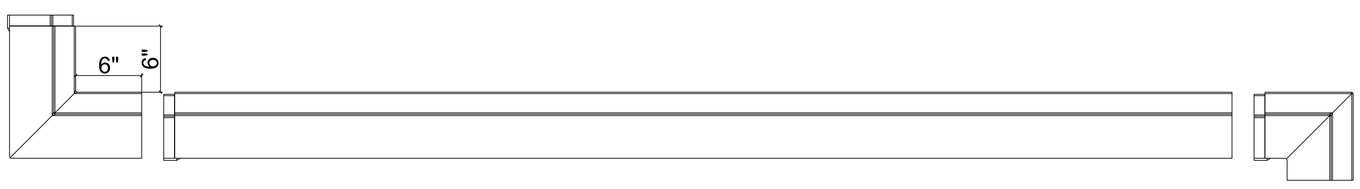

8 CR177x8 Inside Corner Under Side
SCALE 1:1

9 CR177x8 Underside View
SCALE 1:1

10 CR177x8 Outside Corner Under Side
SCALE 1:1

This is a recommendation. Actual
framing to be determined by Engineer.

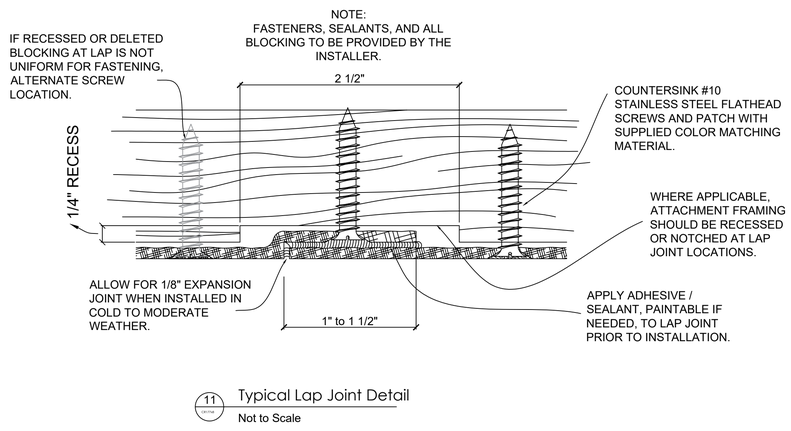

11 Typical Lap Joint Detail
Not to Scale

CR177x8

1'-4 3/4" H x 6" P x 96" L

Manufactured By Architectural Mall, Inc

323 St Paul Blvd ~ Carol Stream, IL 60188

T.877-279-9993 F. 877-271-9994

www.columnsandbalustrades.com

sales@architecturalmall.com