Fiberglass Cornice by Architectural Mall, Inc
Available in Paint-Grade or Pre-Finished Gel Coat,
Stone Finish, or Granite Finish

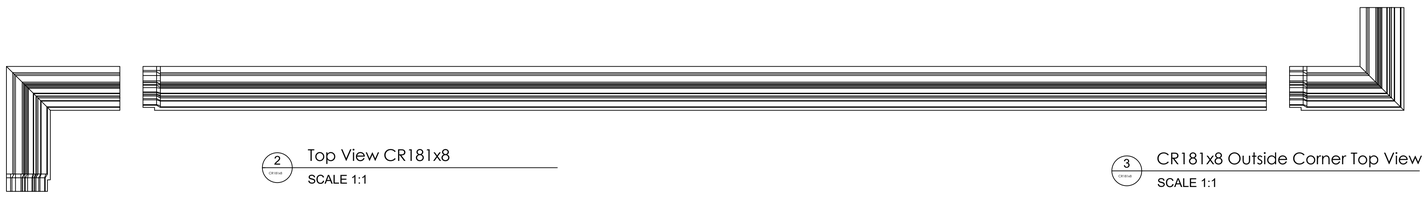

1 CR181x8 Inside Corner Top View
SCALE 1:1

2 Top View CR181x8
SCALE 1:1

3 CR181x8 Outside Corner Top View
SCALE 1:1

4 CR181x8 Elevation of Inside Corner
SCALE 1:1

5 CR181x8 Elevation
SCALE 1:1

6 CR181x8 Elevation of Outside Corner
SCALE 1:1

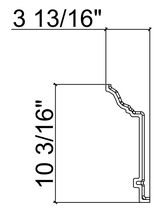

7 CR181x8 Cross Section
SCALE 1:1

This is a recommendation. Actual framing to be determined by Engineer.

8 CR181x8 Inside Corner Under Side
SCALE 1:1

9 CR181x8 Underside View
SCALE 1:1

10 CR181x8 Outside Corner Under Side
SCALE 1:1

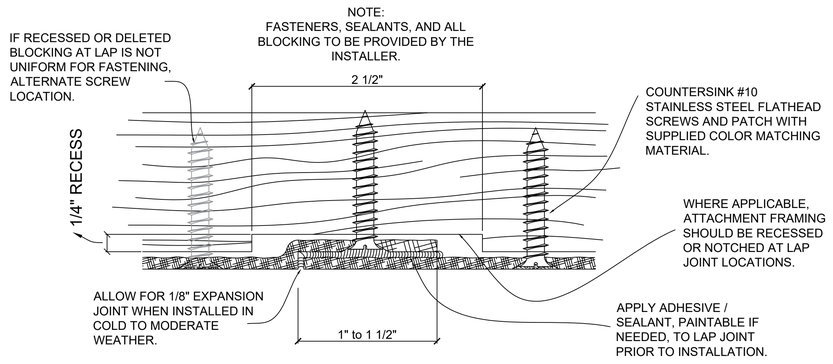

11 Typical Lap Joint Detail
Not to Scale

CR181x8

10 3/16" H x 3 13/16" P x 96" L

Manufactured By Architectural Mall, Inc
323 St Paul Blvd ~ Carol Stream, IL 60188
T.877-279-9993 F. 844-817-0480
www.columnsandbalustrades.com
Sales@architecturalmall.com