Fiberglass Cornice by Architectural Mall, Inc
Available in Paint-Grade or Pre-Finished Gel Coat,
Stone Finish, or Granite Finish

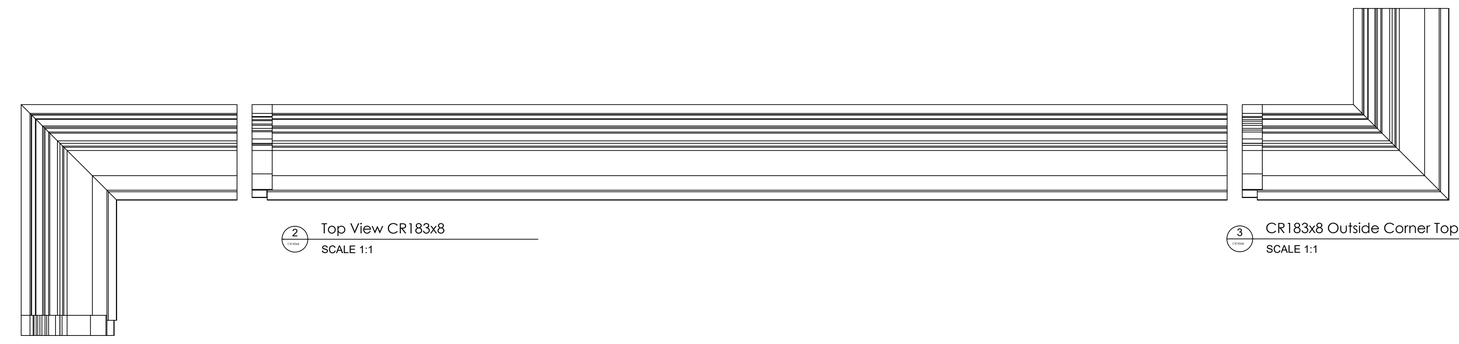

1 CR183x8 Inside Corner Top View
SCALE 1:1

2 Top View CR183x8
SCALE 1:1

3 CR183x8 Outside Corner Top View
SCALE 1:1

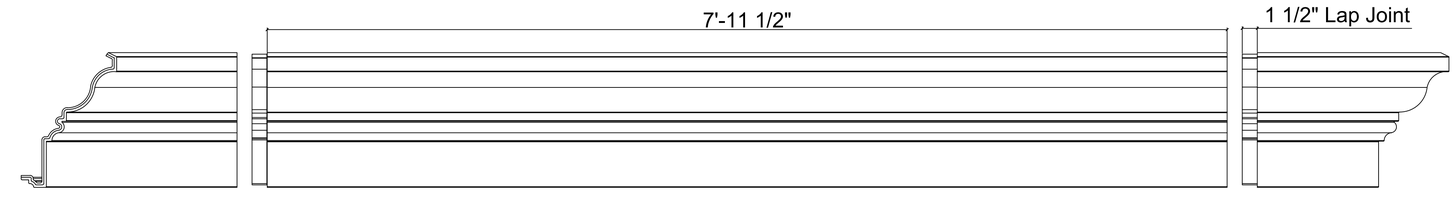

4 CR183x8 Elevation of Inside Corner
SCALE 1:1

5 CR183x8 Elevation
SCALE 1:1

6 CR183x8 Elevation of Outside Corner
SCALE 1:1

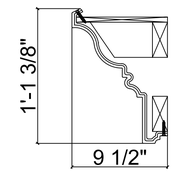

7 CR183x8 Cross Section
SCALE 1:1

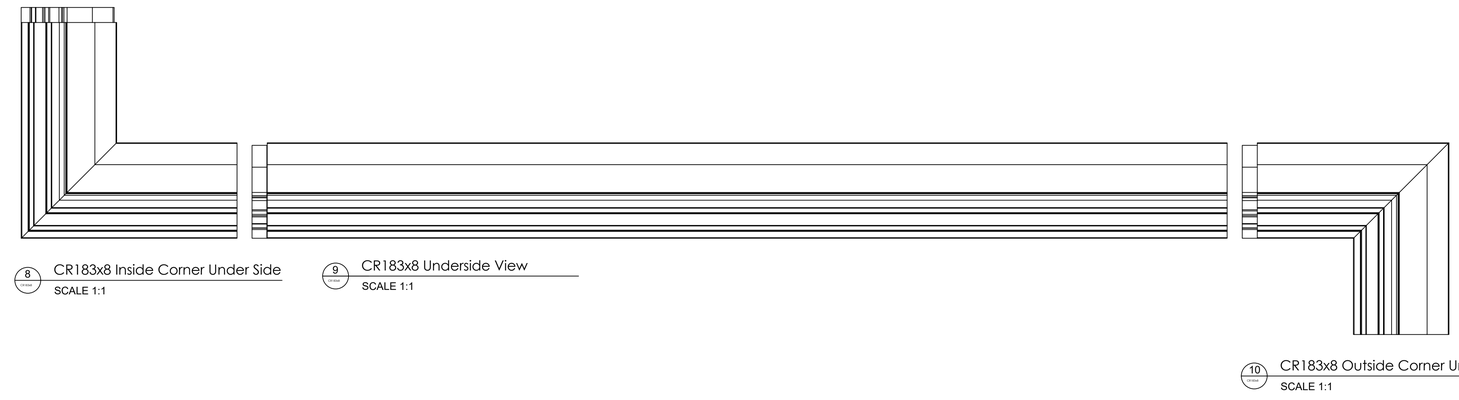

8 CR183x8 Inside Corner Under Side
SCALE 1:1

9 CR183x8 Underside View
SCALE 1:1

10 CR183x8 Outside Corner Under Side
SCALE 1:1

This is a recommendation. Actual
framing to be determined by Engineer.

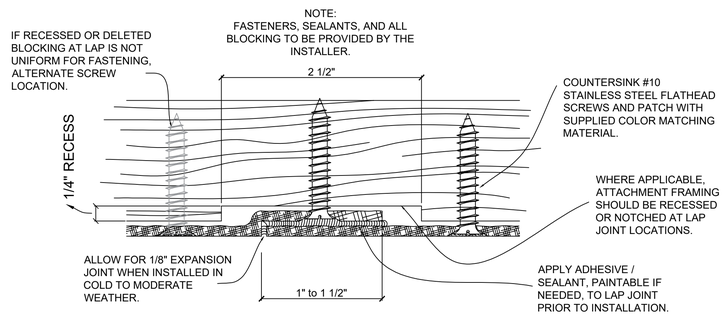

11 Typical Lap Joint Detail
Not to Scale

CR183x8

1'-1 3/8" H x 9 1/2" P x 96" L

Manufactured By Architectural Mall, Inc
323 St Paul Blvd ~ Carol Stream, IL 60188
T. (877) 279-9993 F. (844) 817-0480
www.columnsandbalustrades.com
sales@architecturalmall.com