Fiberglass Cornice by Architectural Mall, Inc
Available in Paint-Grade or Pre-Finished Gel Coat,
Stone Finish, or Granite Finish

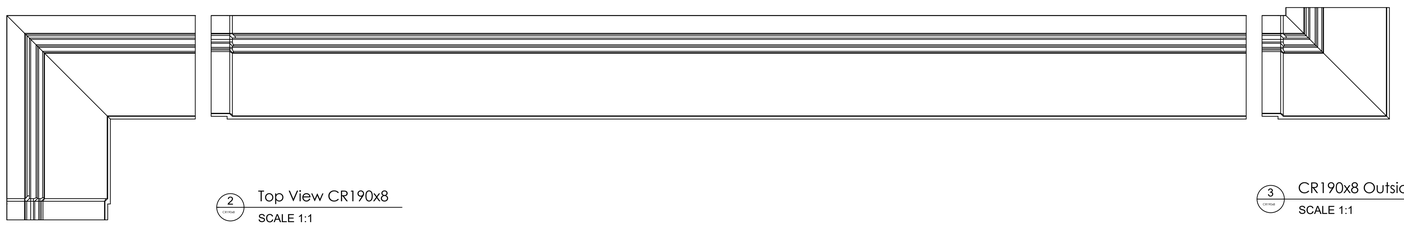

2 Top View CR190x8
SCALE 1:1

3 CR190x8 Outside Corner Top View
SCALE 1:1

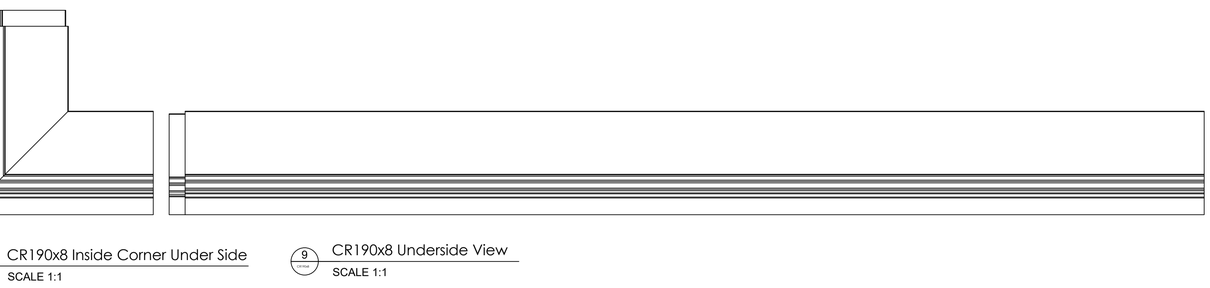

1 CR190x8 Inside Corner Top View
SCALE 1:1

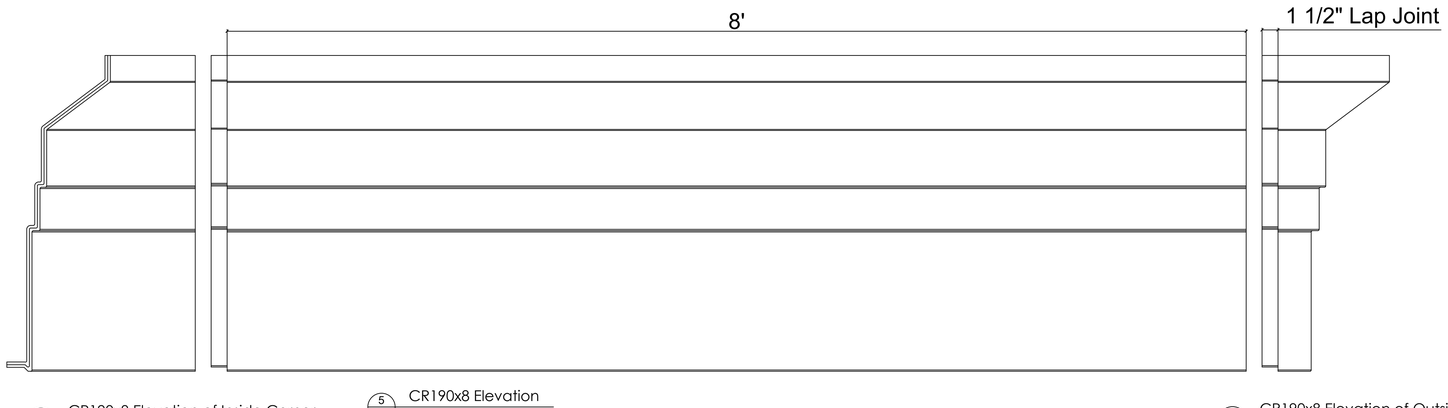

4 CR190x8 Elevation of Inside Corner
SCALE 1:1

5 CR190x8 Elevation
SCALE 1:1

6 CR190x8 Elevation of Outside Corner
SCALE 1:1

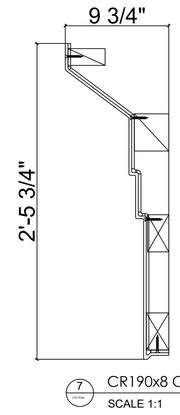

7 CR190x8 Cross Section
SCALE 1:1

8 CR190x8 Inside Corner Under Side
SCALE 1:1

9 CR190x8 Underside View
SCALE 1:1

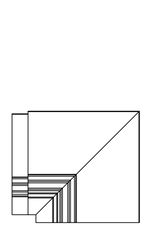

10 CR190x8 Outside Corner Under Side
SCALE 1:1

This is a recommendation. Actual
framing to be determined by Engineer.

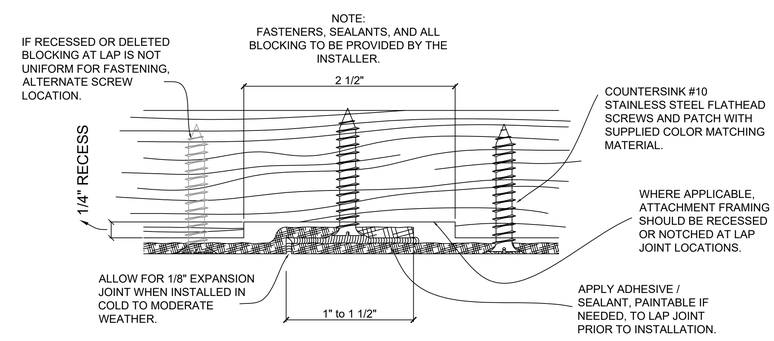

11 Typical Lap Joint Detail
Not to Scale

CR190x8

2'-5 3/4" H x 9 3/4" P x 96" L

Manufactured By Architectural Mall, Inc
323 St Paul Blvd. Carol Stream, IL 60188
T. 877-279-9993 F. 844-817-0480
www.columnsandbalustrades.com
Sales@architecturalmall.com