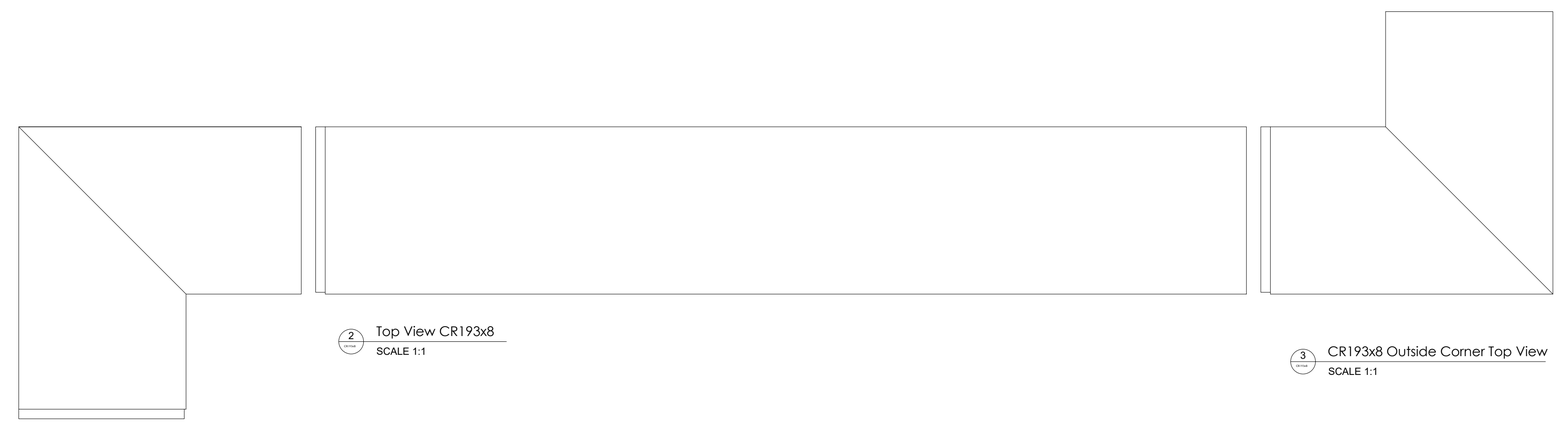

1 CR193x8 Inside Corner Top View
SCALE 1:1

2 Top View CR193x8
SCALE 1:1

3 CR193x8 Outside Corner Top View
SCALE 1:1

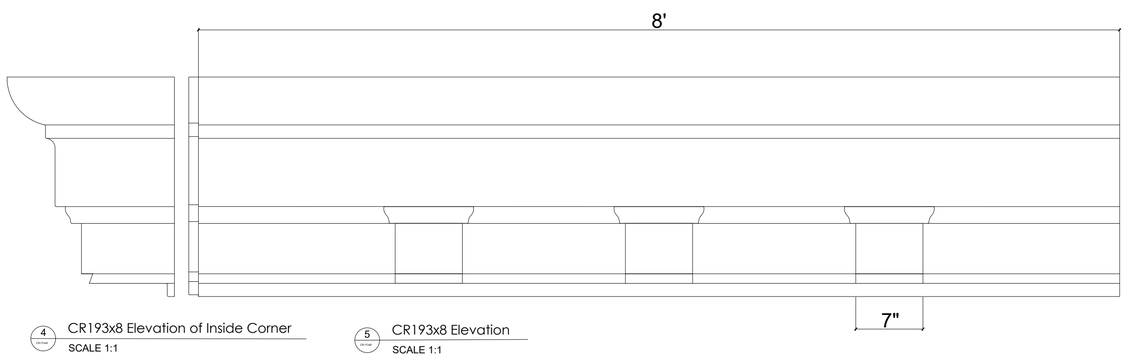

4 CR193x8 Elevation of Inside Corner
SCALE 1:1

5 CR193x8 Elevation
SCALE 1:1

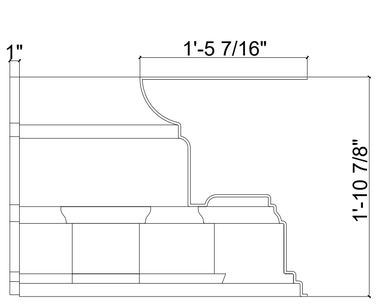

6 CR193x8 Elevation of Outside Corner
SCALE 1:1

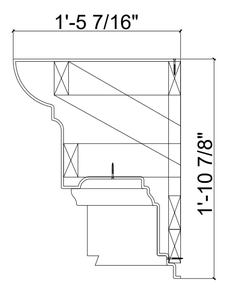

7 CR193x8 Cross Section
SCALE 1:1

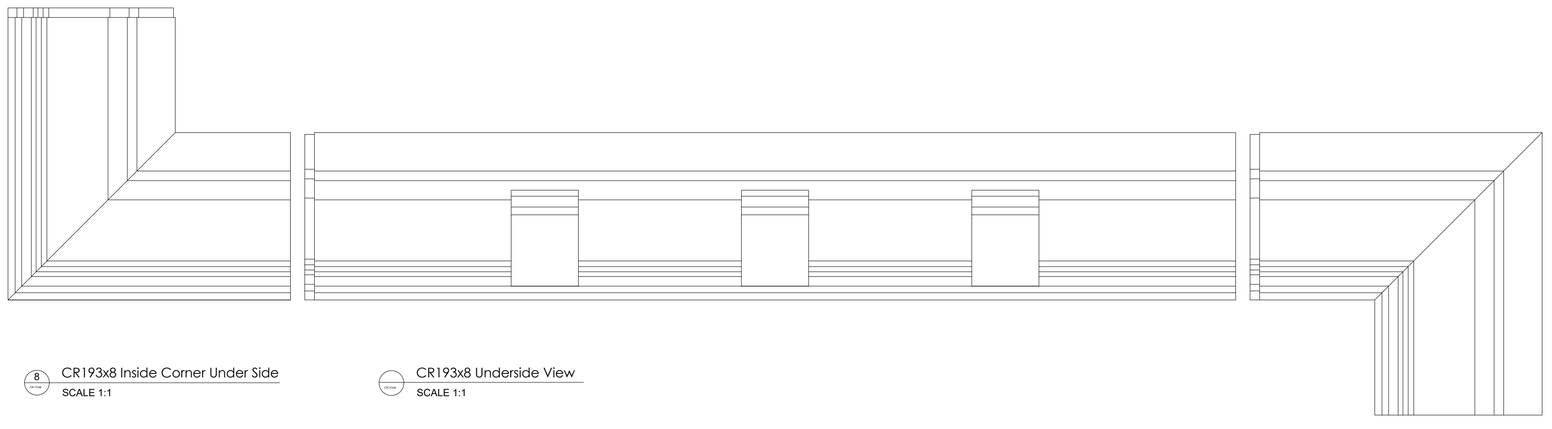

8 CR193x8 Inside Corner Under Side
SCALE 1:1

CR193x8 Underside View
SCALE 1:1

10 CR193x8 Outside Corner Under Side
SCALE 1:1

This is a recommendation. Actual framing to be determined by Engineer.

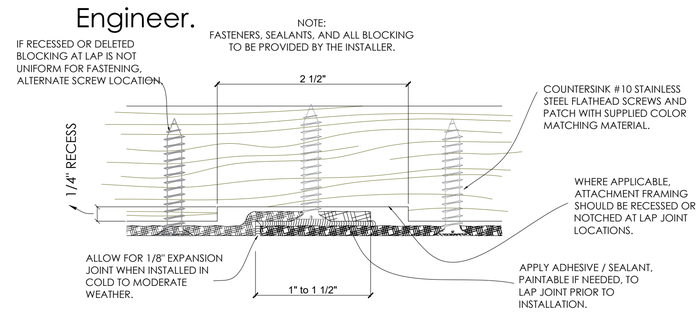

11 Typical Lap Joint Detail
Not to Scale

CR193x8

1'-10 7/8" H x 1'-5 7/16" P x 96" L

Manufactured By Architectural Mall, Inc
323 St Paul Blvd ~ Carol Stream, IL 60188
T. (877) 279-9993 F. (844) 817-0480
www.columnsandbalustrades.com
sales@architecturalmall.com