Fiberglass Cornice by Architectural Mall, Inc
Available in Paint-Grade or Pre-Finished Gel Coat, Stone Finish, or Granite Finish

1 CR207x8 Inside Corner Top View
SCALE 1:1

2 Top View CR207x8
SCALE 1:1

3 CR207x8 Outside Corner Top View
SCALE 1:1

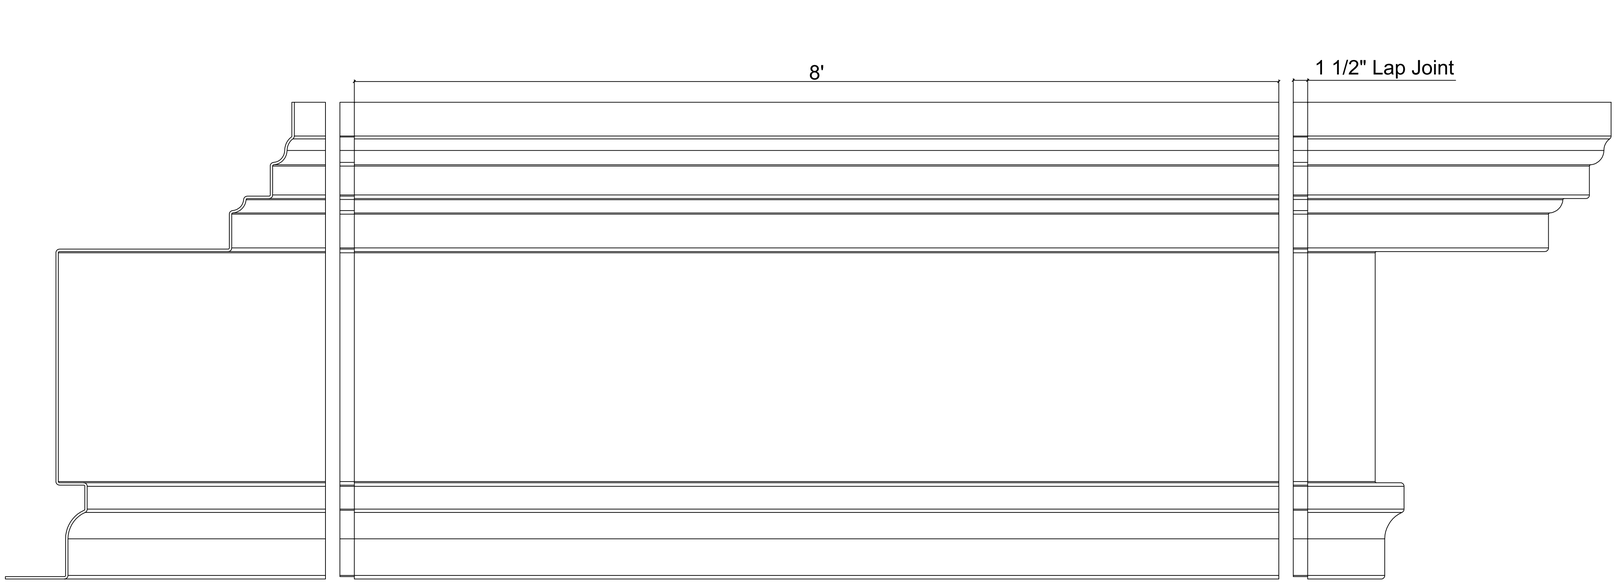

4 CR207x8 Elevation of Inside Corner
SCALE 1:1

5 CR207x8 Elevation
SCALE 1:1

6 CR207x8 Elevation of Outside Corner
SCALE 1:1

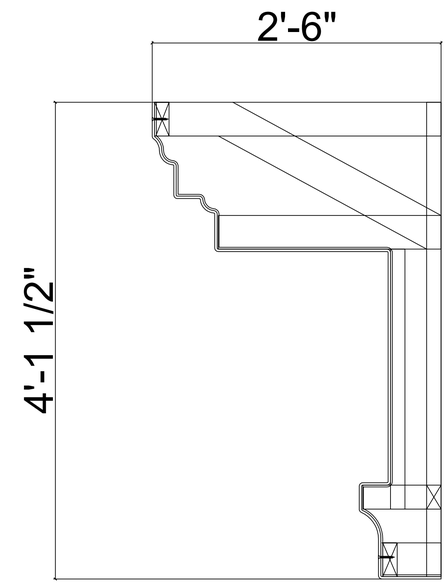

7 CR207x8 Cross Section
SCALE 1:1

8 CR207x8 Inside Corner Under Side
SCALE 1:1

9 CR207x8 Underside View
SCALE 1:1

10 CR207x8 Outside Corner Under Side
SCALE 1:1

This is a recommendation. Actual framing to be determined by Engineer.

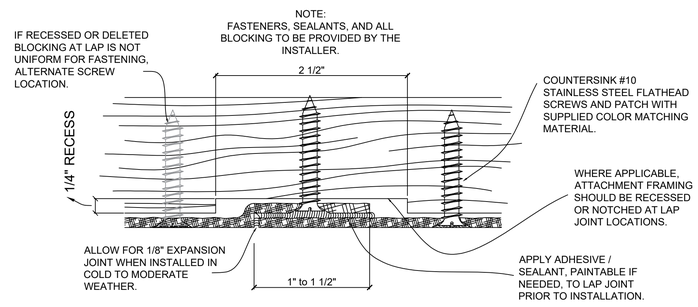

11 Typical Lap Joint Detail
Not to Scale

CR207x8

4'-1 1/2" H x 2'-6" P x 96" L

Manufactured By Architectural Mall, Inc
323 St Paul Blvd. Carol Stream, IL 60188
T. 877-279-9993 F. 844-817-0480
www.columnsandbalustrades.com
Sales@architecturalmall.com