Fiberglass Cornice by Architectural Mall, Inc
Available in Paint-Grade or Pre-Finished Gel Coat,
Stone Finish, or Granite Finish

1 CR215x8 Inside Corner Top View
SCALE 1:1

2 Top View CR215x8
SCALE 1:1

3 CR215x8 Outside Corner Top View
SCALE 1:1

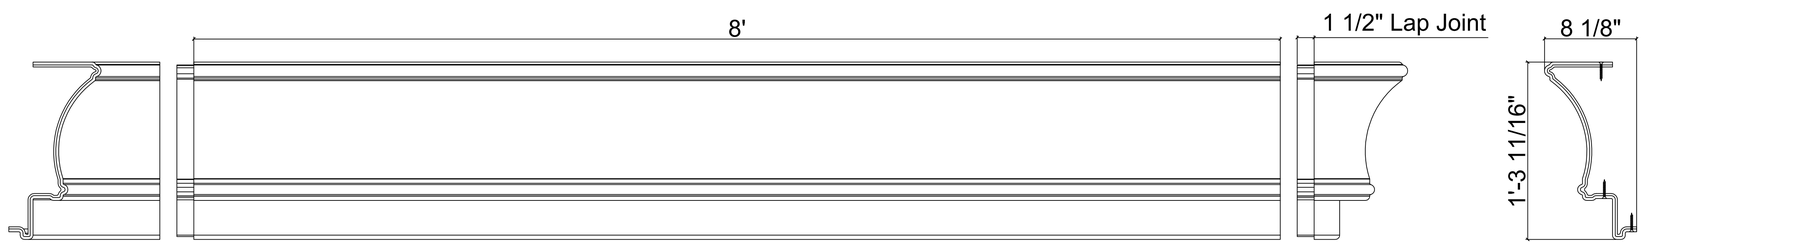

4 CR215x8 Elevation of Inside Corner
SCALE 1:1

5 CR215x8 Elevation
SCALE 1:1

6 CR215x8 Elevation of Outside Corner
SCALE 1:1

7 CR215x8 Cross Section
SCALE 1:1

8 CR215x8 Inside Corner Under Side
SCALE 1:1

9 CR215x8 Underside View
SCALE 1:1

10 CR215x8 Outside Corner Under Side
SCALE 1:1

This is a recommendation. Actual
framing to be determined by Engineer.

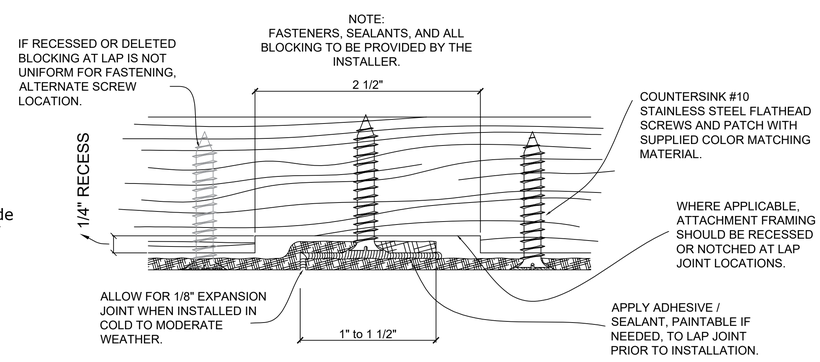

11 Typical Lap Joint Detail
Not to Scale

CR215x8

1'-3 11/16" H x 8 1/8" P x 96" L

Manufactured By Architectural Mall, Inc
323 St Paul Blvd. Carol Stream, IL 60188
T. 877-279-9993 F. 844-817-0480
www.columnsandbalustrades.com
Sales@architecturalmall.com