Fiberglass Cornice by Architectural Mall, Inc
Available in Paint-Grade or Pre-Finished Gel Coat, Stone Finish, or Granite Finish

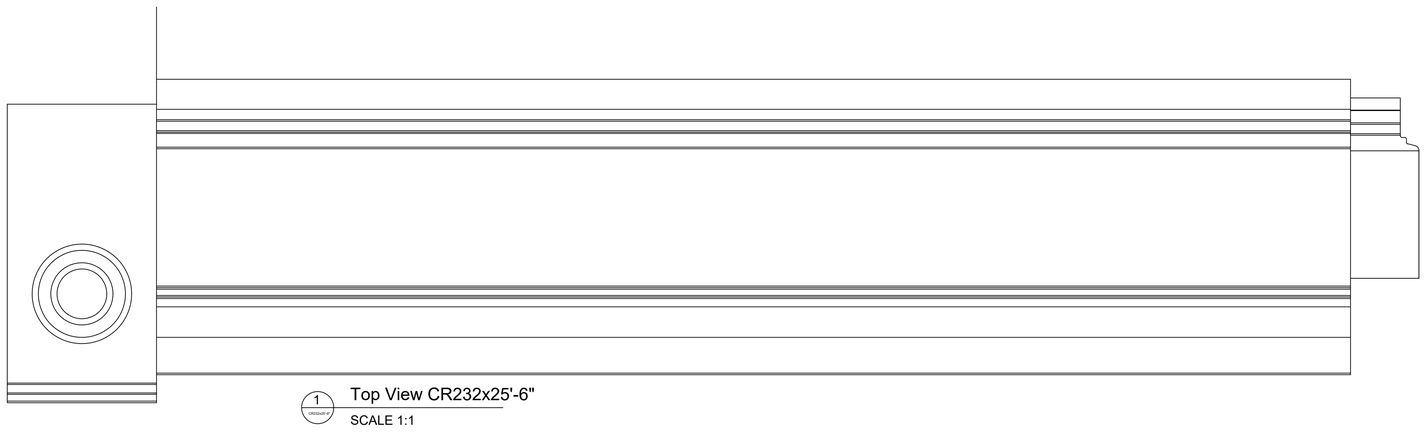

1 Top View CR232x25'-6"
SCALE 1:1

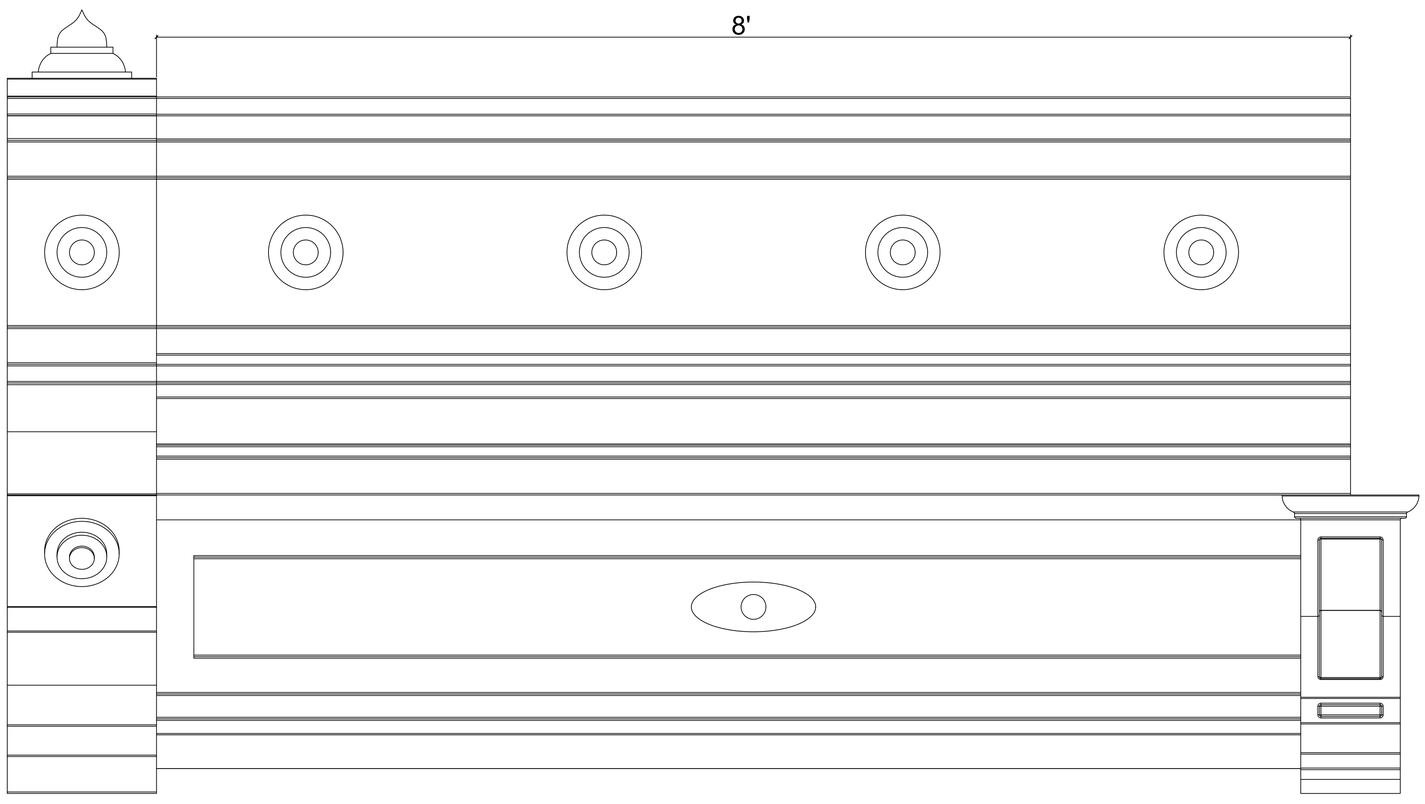

2 CR232x25'-6" Elevation
SCALE 1:1

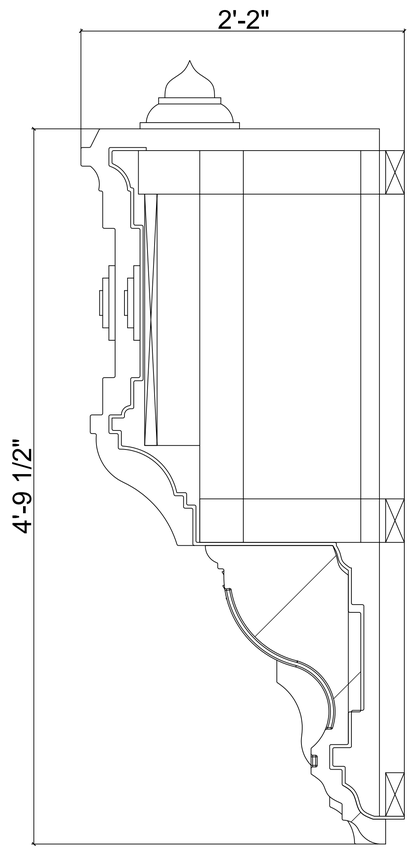

3 CR232x25'-6" Cross Section
SCALE 1:1

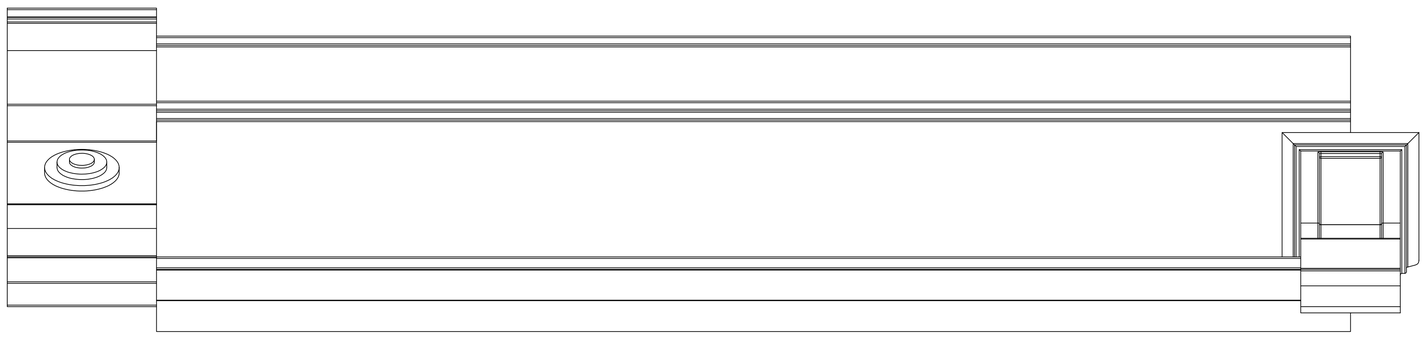

4 CR232x25'-6" Underside View
SCALE 1:1

This is a recommendation. Actual framing to be determined by Engineer.

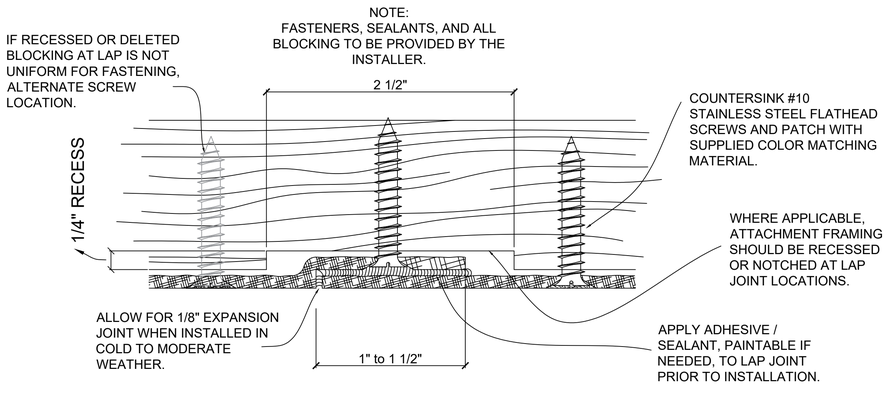

5 Typical Lap Joint Detail
Not to Scale

CR232x8

4'-9 1/2" H x 2'-2" P x 96" L

Manufactured By Architectural Mall, Inc
323 St Paul Blvd. Carol Stream, IL 60188
T. 877-279-9993 F. 844-817-0480
www.columnsandbalustrades.com
sales@architecturalmall.com