Fiberglass Cornice by Architectural Mall, Inc
Available in Paint-Grade or Pre-Finished Gel Coat, Stone Finish, or Granite Finish

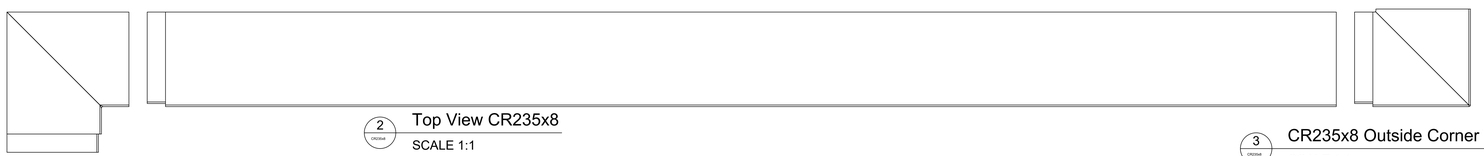

1 CR235x8 Inside Corner Top View
SCALE 1:1

2 Top View CR235x8
SCALE 1:1

3 CR235x8 Outside Corner Top View
SCALE 1:1

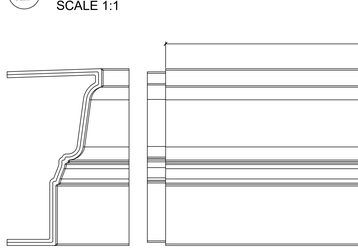

4 CR235x8 Elevation of Inside Corner
SCALE 1:1

5 CR235x8 Elevation
SCALE 1:1

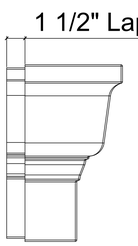

6 CR235x8 Elevation of Outside Corner
SCALE 1:1

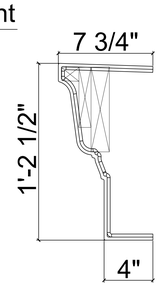

7 CR235x8 Cross Section
SCALE 1:1

8 CR235x8 Inside Corner Under Side
SCALE 1:1

9 CR235x8 Underside View
SCALE 1:1

10 CR235x8 Outside Corner Under Side
SCALE 1:1

CR235x8

1'-2 1/2" H x 7 3/4" P x 96" L

Manufactured By Architectural Mall, Inc
323 St Paul Blvd. Carol Stream, IL 60188
T. 877-279-9993 F. 844-817-0480
www.columnsandbalustrades.com
sales@architecturalmall.com

This is a recommendation. Actual framing to be determined by Engineer.

IF RECESSED OR DELETED BLOCKING AT LAP IS NOT UNIFORM FOR FASTENING, ALTERNATE SCREW LOCATION.

NOTE:
FASTENERS, SEALANTS, AND ALL BLOCKING TO BE PROVIDED BY THE INSTALLER.

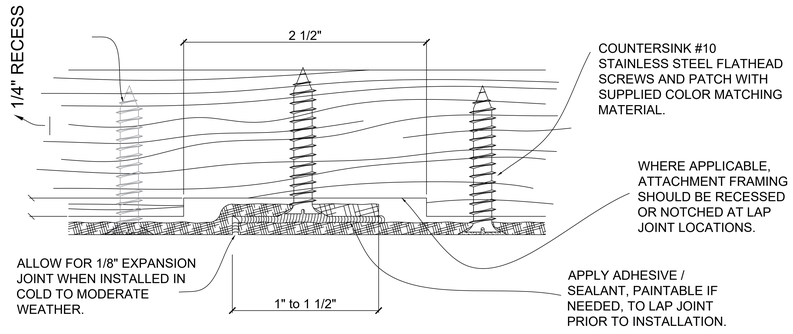

11 Typical Lap Joint Detail
Not to Scale