Fiberglass Cornice by Architectural Mall, Inc
Available in Paint-Grade or Pre-Finished Gel Coat,
Stone Finish, or Granite Finish

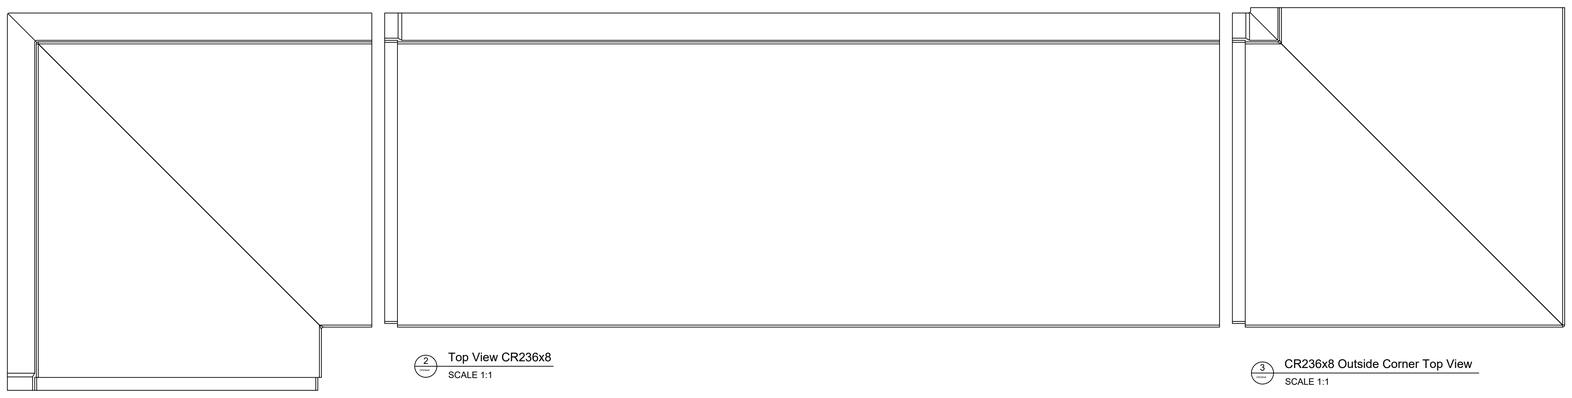

1 CR236x8 Inside Corner Top View
SCALE 1:1

2 Top View CR236x8
SCALE 1:1

3 CR236x8 Outside Corner Top View
SCALE 1:1

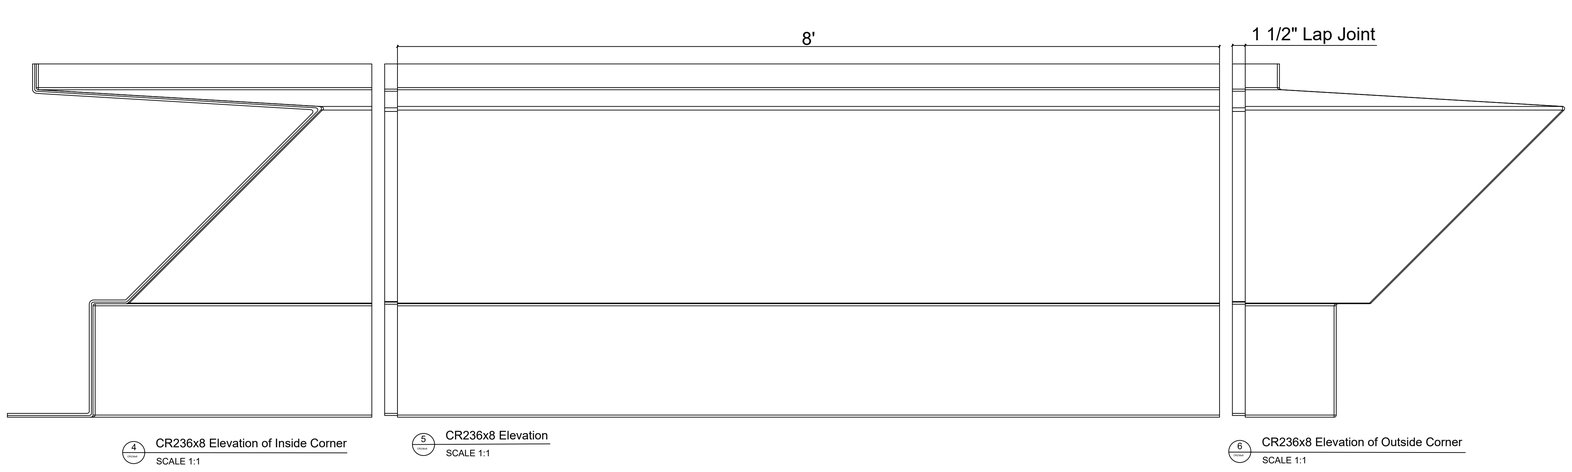

4 CR236x8 Elevation of Inside Corner
SCALE 1:1

5 CR236x8 Elevation
SCALE 1:1

6 CR236x8 Elevation of Outside Corner
SCALE 1:1

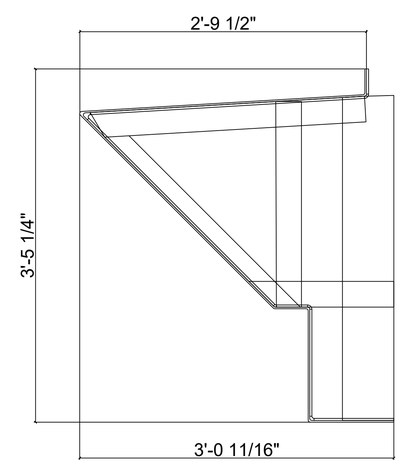

7 CR236x8 Cross Section
SCALE 1:1

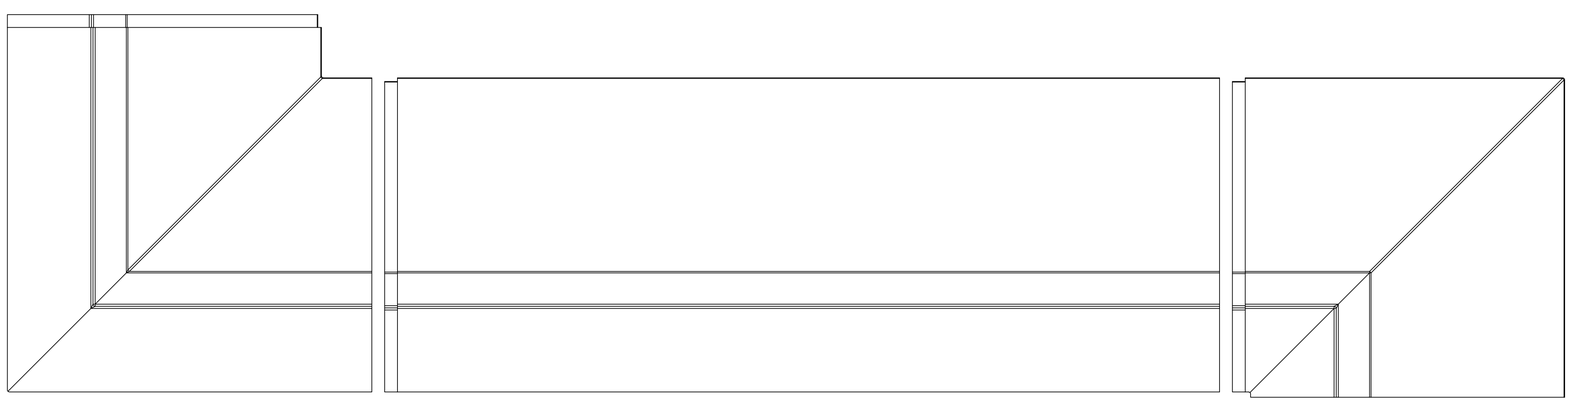

8 CR236x8 Inside Corner Under Side
SCALE 1:1

9 CR236x8 Underside View
SCALE 1:1

10 CR236x8 Outside Corner Under Side
SCALE 1:1

This is a recommendation. Actual framing to be determined by Engineer.

IF RECESSED OR DELETED BLOCKING AT LAP IS NOT UNIFORM FOR FASTENING, ALTERNATE SCREW LOCATION.

NOTE:
FASTENERS, SEALANTS, AND ALL BLOCKING TO BE PROVIDED BY THE INSTALLER.

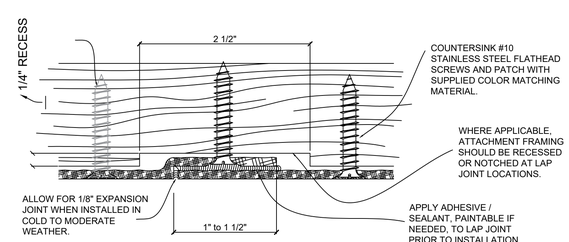

11 Typical Lap Joint Detail
Not to Scale

CR236x8

3'-5 1/4" H x 3'-0 11/16" P x 96" L

Manufactured By Architectural Mall, Inc
323 St Paul Blvd. Carol Stream, IL 60188
T. 877-279-9993 F. 844-817-0480
www.columnsandbalustrades.com
sales@architecturalmall.com