Fiberglass Cornice by Architectural Mall, Inc
Available in Paint-Grade or Pre-Finished Gel Coat,
Stone Finish, or Granite Finish

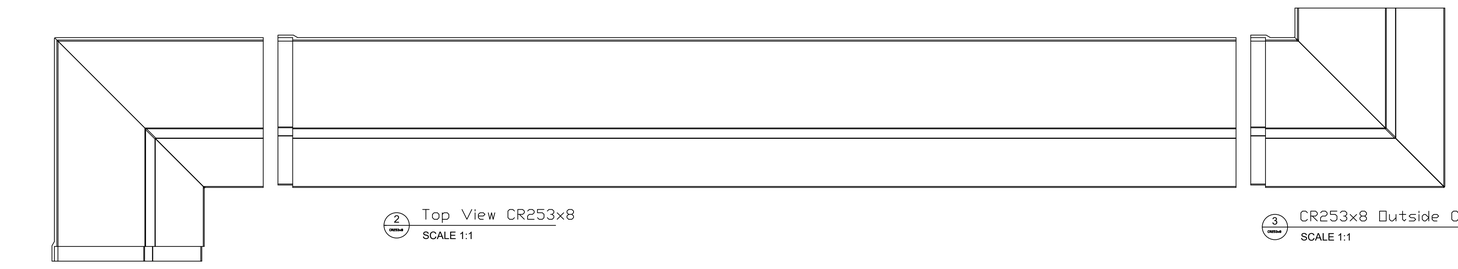

1 CR253x8 Inside Corner Top View
SCALE 1:1

2 Top View CR253x8
SCALE 1:1

3 CR253x8 Outside Corner Top View
SCALE 1:1

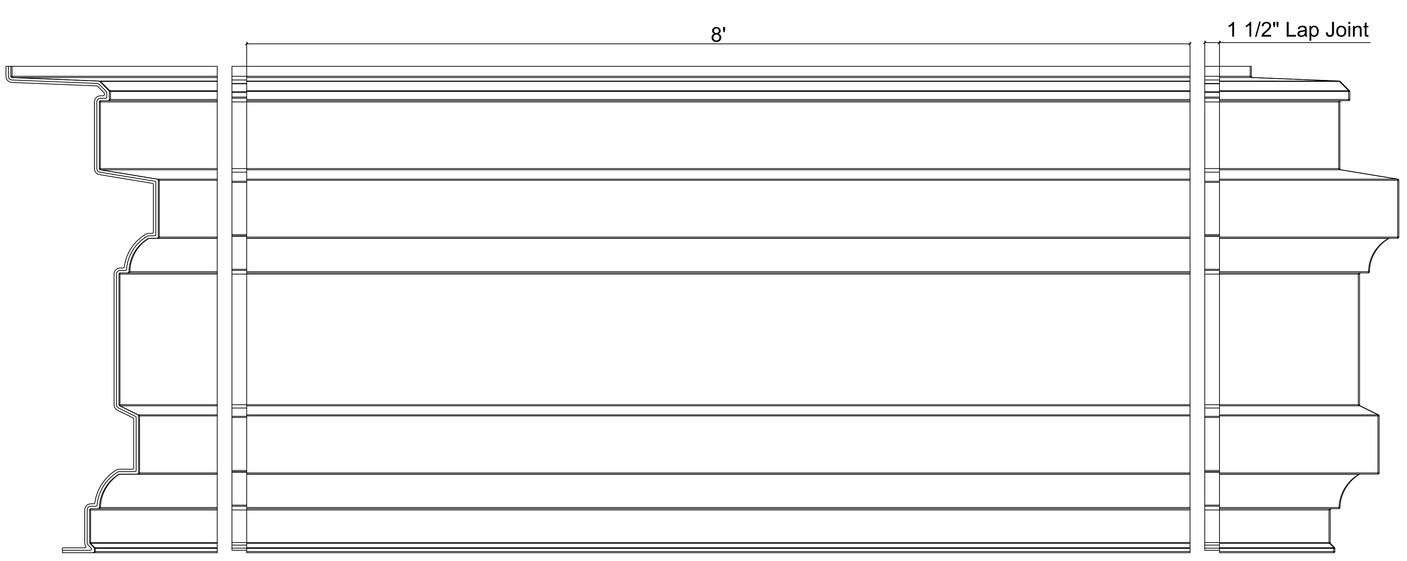

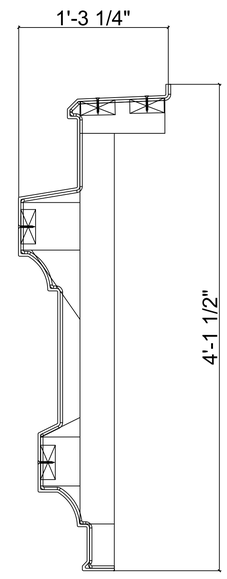

4 CR253x8 Elevation of Inside Corner
SCALE 1:1

5 CR253x8 Elevation
SCALE 1:1

6 CR253x8 Elevation of Outside Corner
SCALE 1:1

7 CR253x8 Cross Section
SCALE 1:1

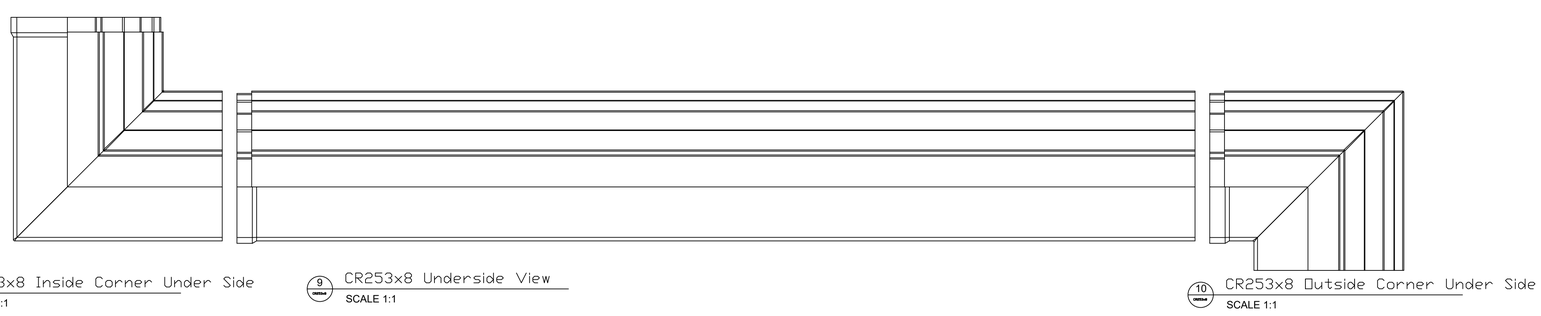

8 CR253x8 Inside Corner Under Side
SCALE 1:1

9 CR253x8 Underside View
SCALE 1:1

10 CR253x8 Outside Corner Under Side
SCALE 1:1

This is a recommendation. Actual framing to be determined by Engineer.

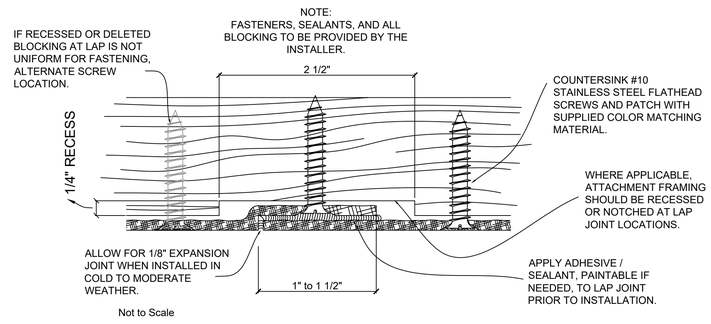

11 Typical Lap Joint Detail

CR253x8

4'-1 1/2" H x 1'-3 1/4" P x 96" L

Manufactured By Architectural Mall, Inc

323 St Paul Blvd. Carol Stream, IL 60188
T. 877-279-9993 F. 844-817-0480
www.columnsandbalustrades.com
Sales@architecturalmall.com