Fiberglass Cornice by Architectural Mall, Inc
Available in Paint-Grade or Pre-Finished Gel Coat,
Stone Finish, or Granite Finish

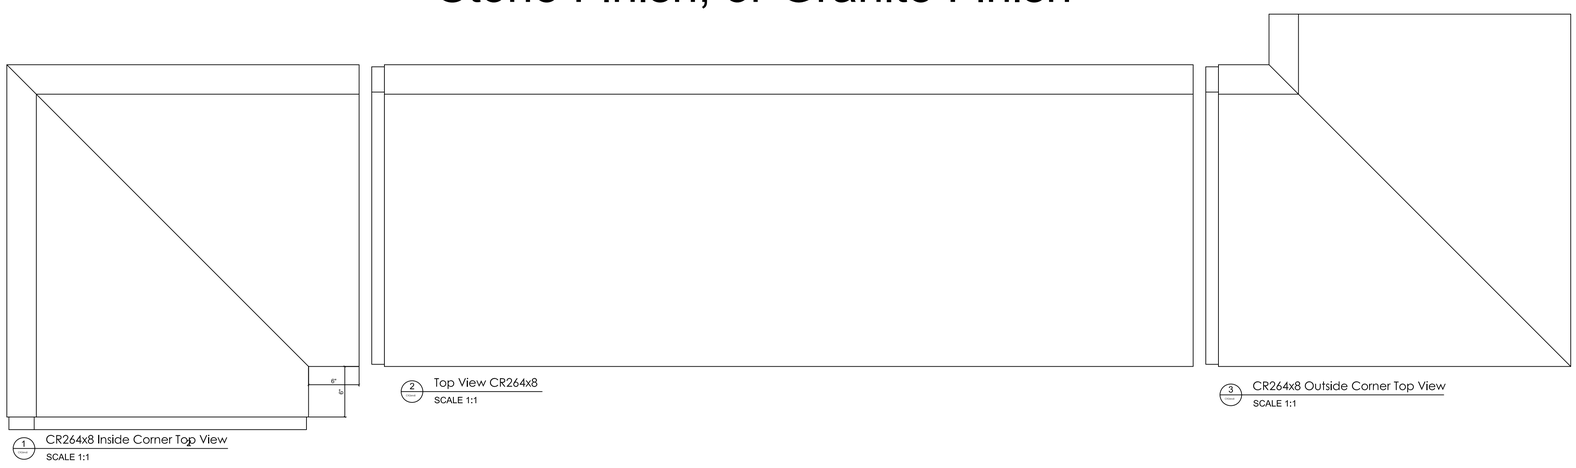

1 CR264x8 Inside Corner Top View
SCALE 1:1

2 Top View CR264x8
SCALE 1:1

3 CR264x8 Outside Corner Top View
SCALE 1:1

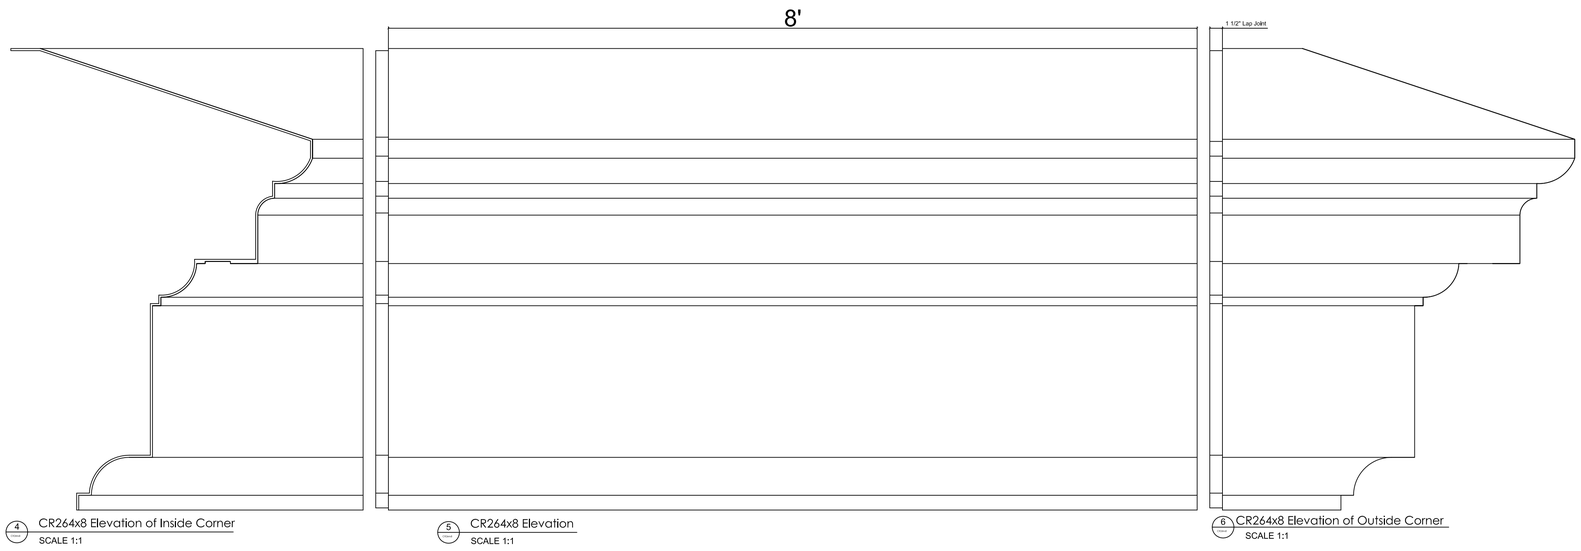

4 CR264x8 Elevation of Inside Corner
SCALE 1:1

5 CR264x8 Elevation
SCALE 1:1

6 CR264x8 Elevation of Outside Corner
SCALE 1:1

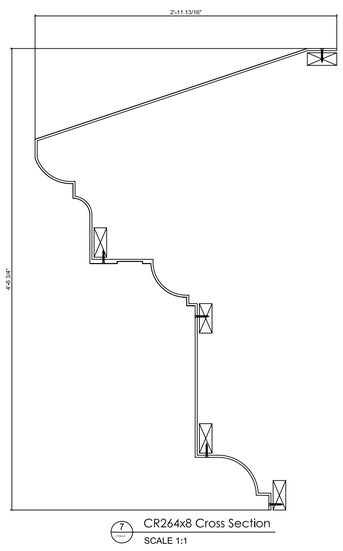

7 CR264x8 Cross Section
SCALE 1:1

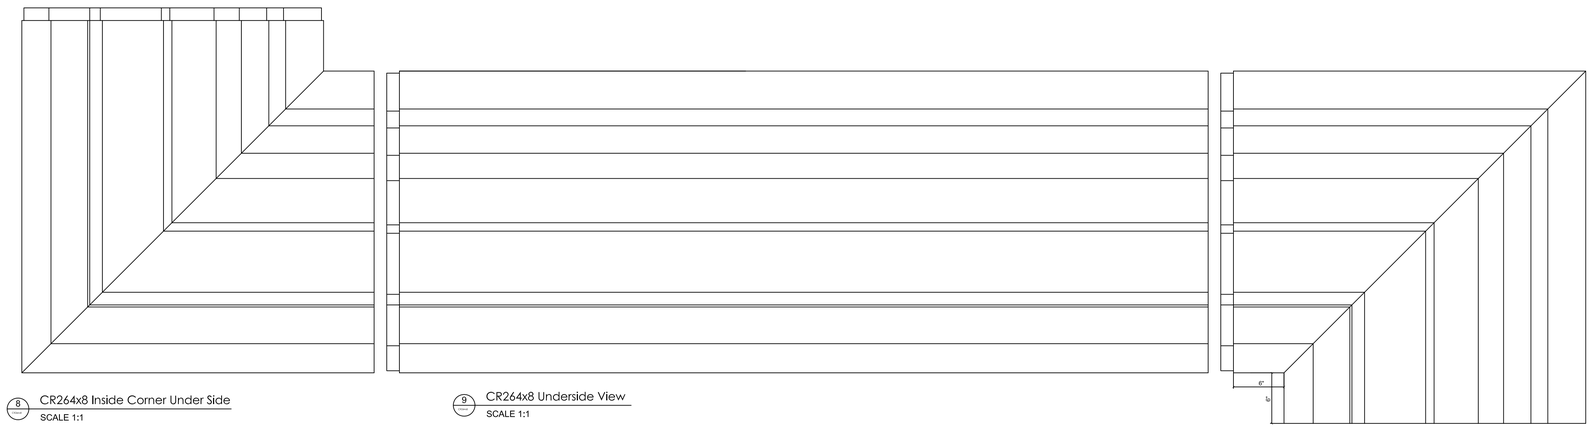

8 CR264x8 Inside Corner Under Side
SCALE 1:1

9 CR264x8 Underside View
SCALE 1:1

10 CR264x8 Outside Corner Under Side
SCALE 1:1

This is a recommendation. Actual framing to be determined by Engineer.

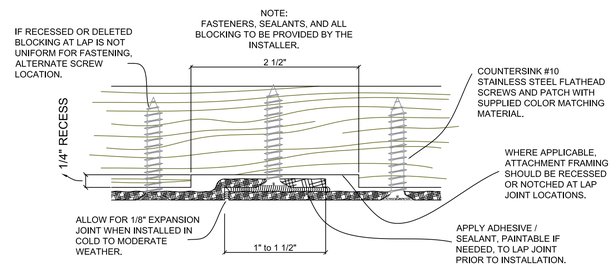

11 Typical Lap Joint Detail
Not to Scale

CR264x8

Manufactured By Architectural Mall, Inc
323 St Paul Blvd ~ Carol Stream, IL 60188
T.877-279-9993 F. 844-817-0480
www.columnsandbalustrades.com
Sales@architecturalmall.com