Fiberglass Cornice by Architectural Mall, Inc
Available in Paint-Grade or Pre-Finished Gel Coat, Stone Finish, or Granite Finish

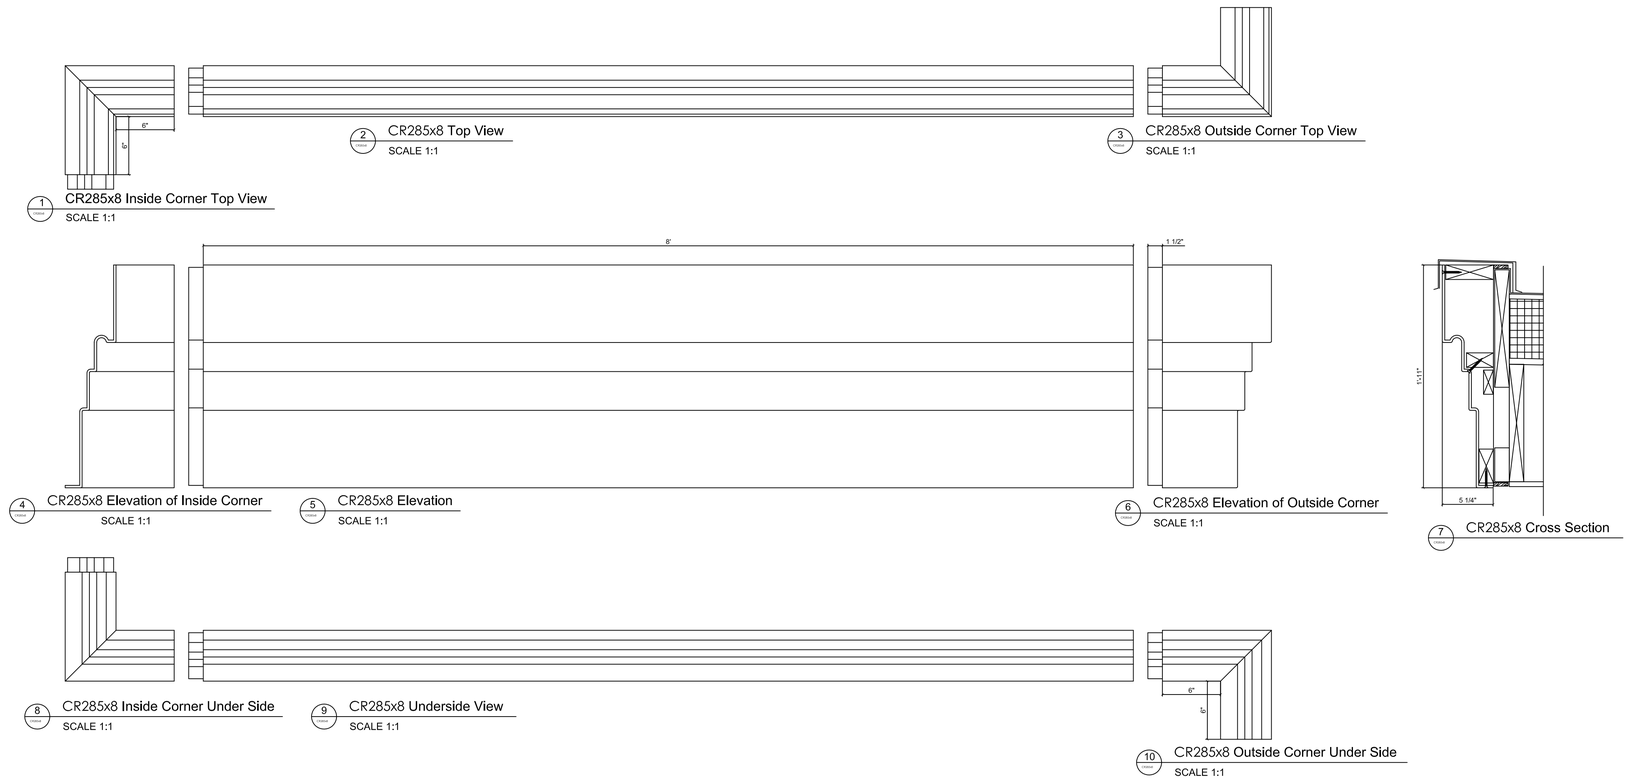

1 CR285x8 Inside Corner Top View SCALE 1:1
2 CR285x8 Top View SCALE 1:1
3 CR285x8 Outside Corner Top View SCALE 1:1
4 CR285x8 Elevation of Inside Corner SCALE 1:1
5 CR285x8 Elevation SCALE 1:1
6 CR285x8 Elevation of Outside Corner SCALE 1:1
7 CR285x8 Cross Section
8 CR285x8 Inside Corner Under Side SCALE 1:1
9 CR285x8 Underside View SCALE 1:1
10 CR285x8 Outside Corner Under Side SCALE 1:1

CR285x8

1'-11" H x 5 1/4" P x 8'-0" L

Manufactured By Architectural Mall, Inc

This is a recommendation. Actual framing to be determined by Engineer.

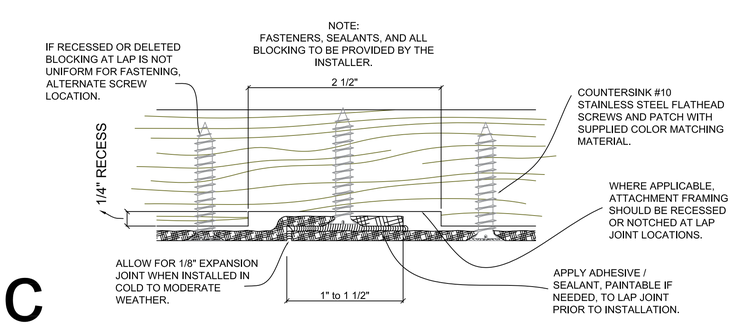

11 Typical Lap Joint Detail
Not to Scale

323 St Paul Blvd ~ Carol Stream, IL 60188
T.877-279-9993 F. 844-817-0480
www.columnsandbalustrades.com
sales@architecturalmall.com