Fiberglass Cornice by Architectural Mall, Inc Available in Paint-Grade or Pre-Finished Gel Coat, Stone Finish, or Granite Finish

1 CR293x8 Inside Corner Top View
SCALE 1:1

2 CR293x8 Top View
SCALE 1:1

3 CR293x8 Outside Corner Top View
SCALE 1:1

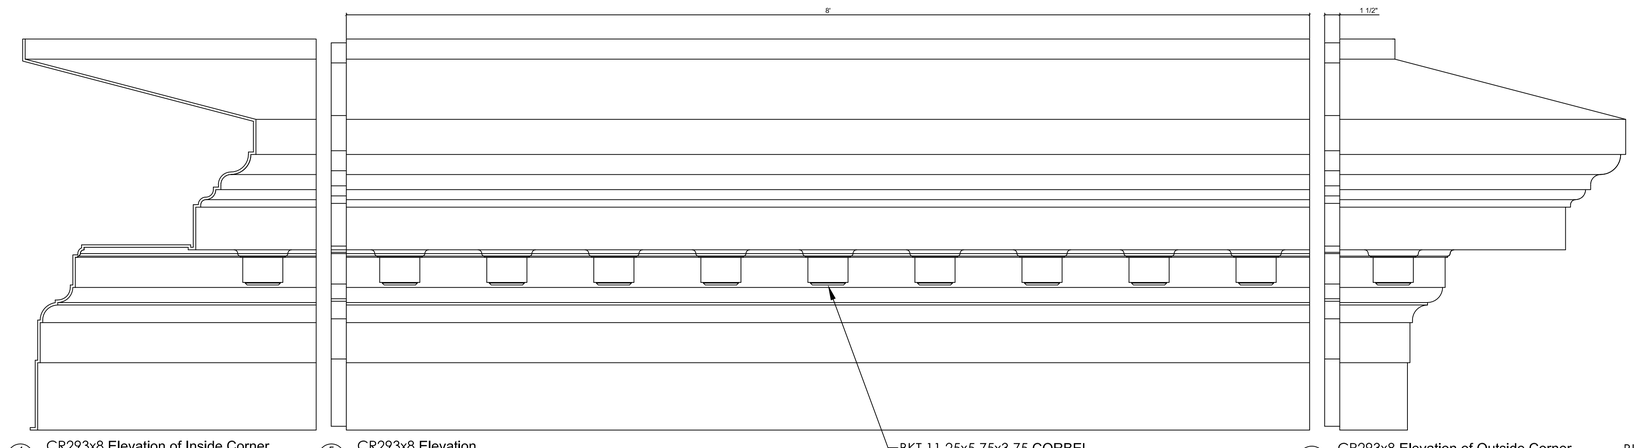

4 CR293x8 Elevation of Inside Corner
SCALE 1:1

5 CR293x8 Elevation
SCALE 1:1

6 CR293x8 Elevation of Outside Corner
SCALE 1:1

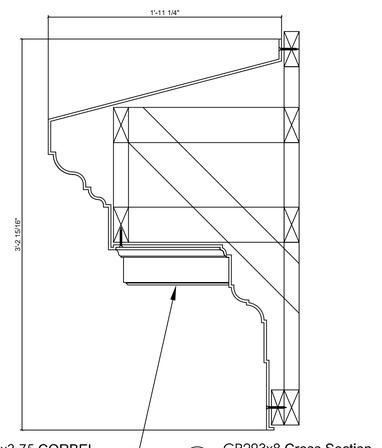

BKT 11.25x5.75x3.75 CORBEL INSTALLED IN THE FIELD

7 CR293x8 Cross Section
SCALE 1:1

BKT 11.25x5.75x3.75 CORBEL INSTALLED IN THE FIELD

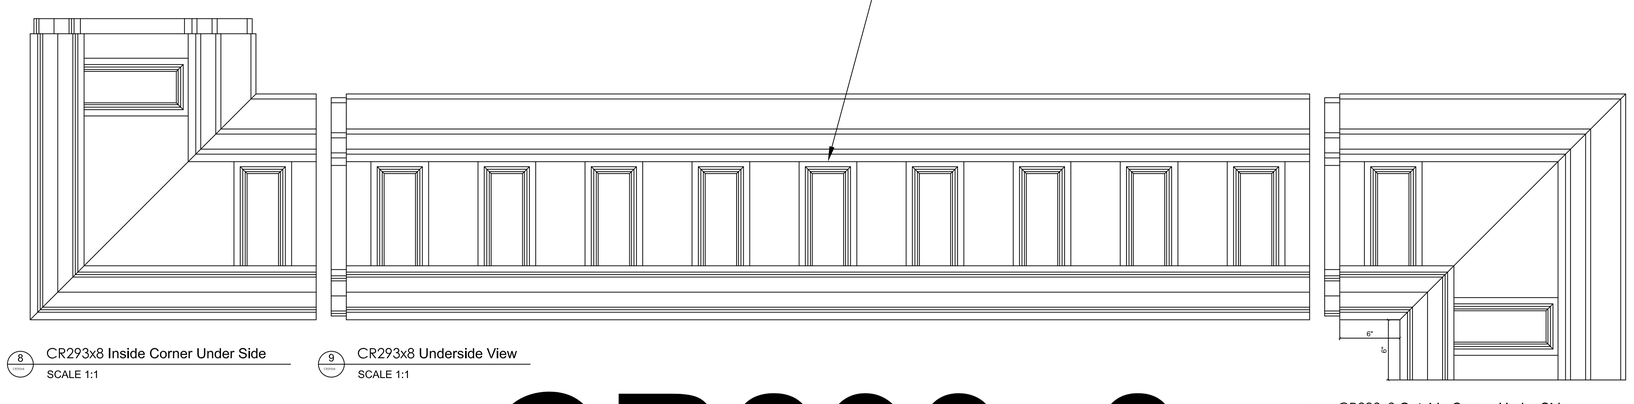

8 CR293x8 Inside Corner Under Side
SCALE 1:1

9 CR293x8 Underside View
SCALE 1:1

10 CR293x8 Outside Corner Under Side
SCALE 1:1

This is a recommendation. Actual framing to be determined by Engineer.

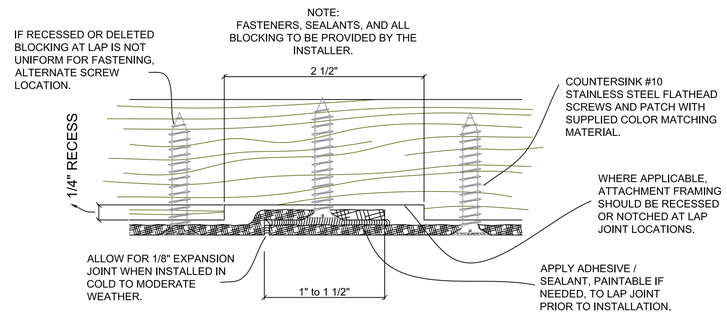

11 Typical Lap Joint Detail
Not to Scale

CR293x8

3'-2 15/16" H x 1'-11 1/4" P x 8'-0" L

Manufactured By Architectural Mall, Inc
323 St Paul Blvd ~ Carol Stream, IL 60188
T.877-279-9993
www.columnsandbalustrades.com
sales@architecturalmall.com