Fiberglass Cornice by Architectural Mall, Inc Available in Paint-Grade or Pre-Finished Gel Coat, Stone Finish, or Granite Finish

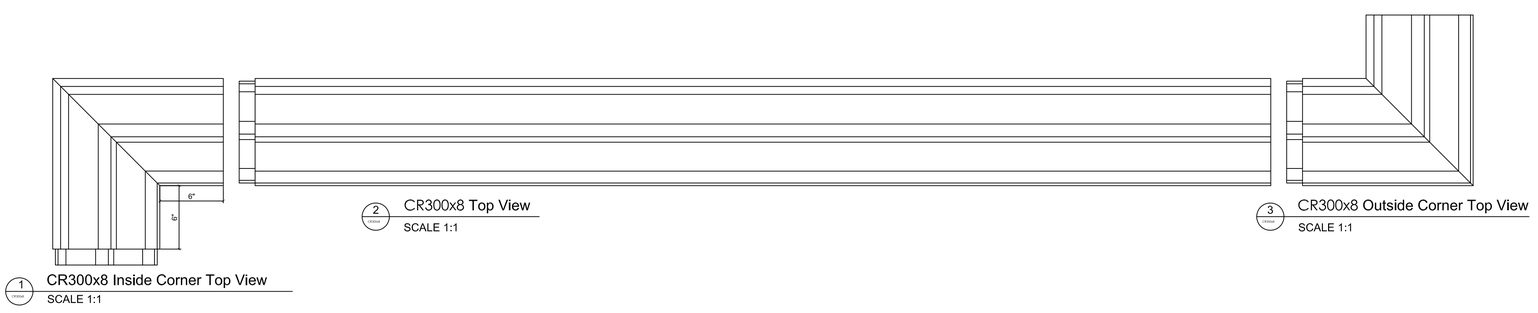

2 CR300x8 Top View
SCALE 1:1

3 CR300x8 Outside Corner Top View
SCALE 1:1

1 CR300x8 Inside Corner Top View
SCALE 1:1

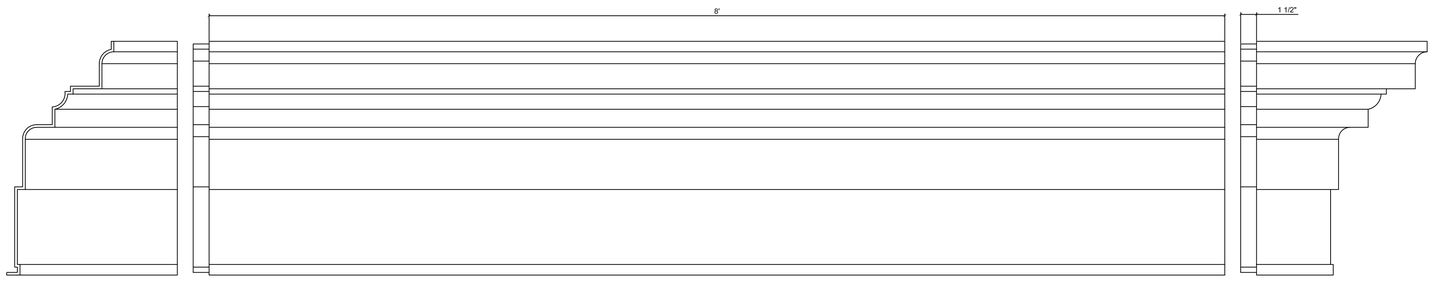

4 CR300x8 Elevation of Inside Corner
SCALE 1:1

5 CR300x8 Elevation
SCALE 1:1

6 CR300x8 Elevation of Outside Corner
SCALE 1:1

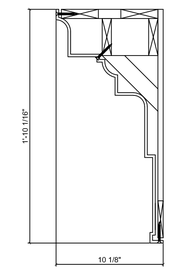

7 CR300x8 Cross Section
SCALE 1:1

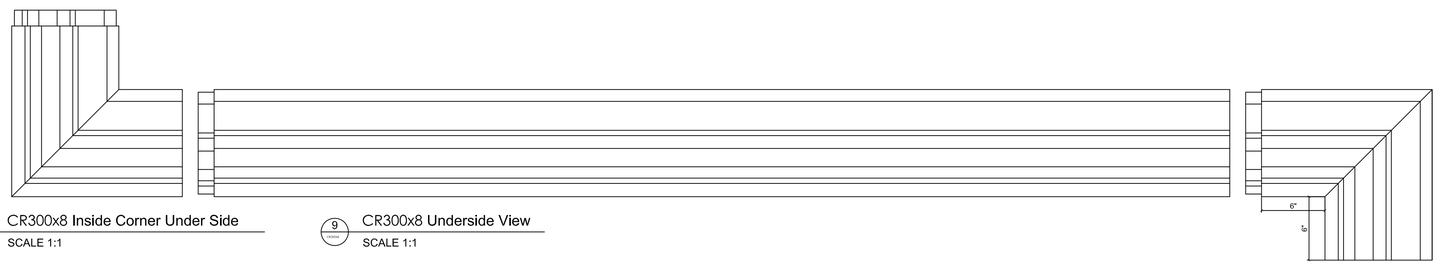

8 CR300x8 Inside Corner Under Side
SCALE 1:1

9 CR300x8 Underside View
SCALE 1:1

10 CR300x8 Outside Corner Under Side
SCALE 1:1

This is a recommendation. Actual framing to be determined by Engineer.

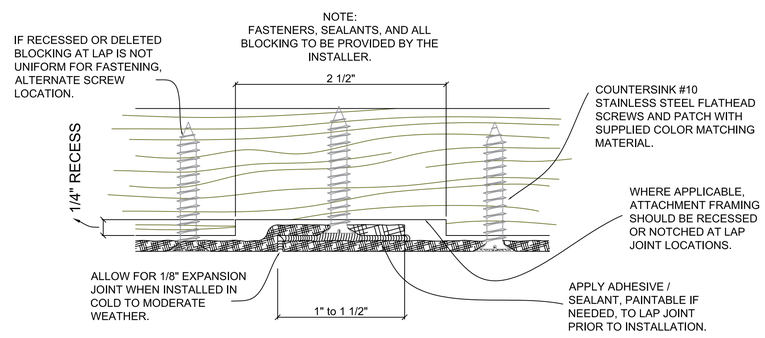

11 Typical Lap Joint Detail
Not to Scale

CR300x8

1'-10 1/16" H x 10 1/8" P x 8'-0" L

Manufactured By Architectural Mall, Inc
323 St Paul Blvd ~ Carol Stream, IL 60188
T.877-279-9993
www.columnsandbalustrades.com
sales@architecturalmall.com