Fiberglass Cornice by Architectural Mall, Inc Available in Paint-Grade or Pre-Finished Gel Coat, Stone Finish, or Granite Finish

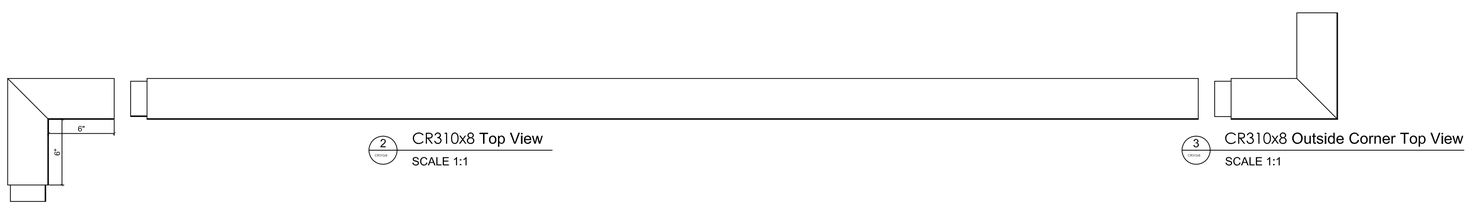

2 CR310x8 Top View
SCALE 1:1

3 CR310x8 Outside Corner Top View
SCALE 1:1

1 CR310x8 Inside Corner Top View
SCALE 1:1

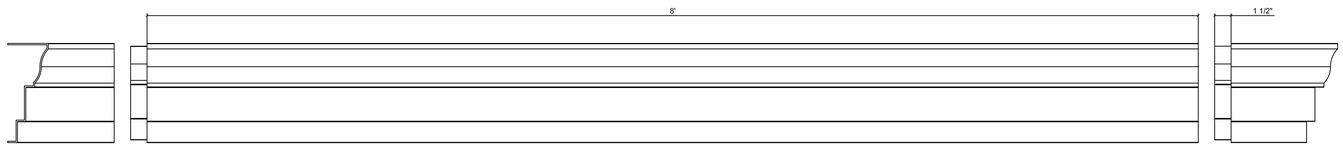

4 CR310x8 Elevation of Inside Corner
SCALE 1:1

5 CR310x8 Elevation
SCALE 1:1

6 CR310x8 Elevation of Outside Corner
SCALE 1:1

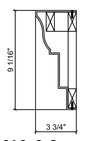

7 CR310x8 Cross Section
SCALE 1:1

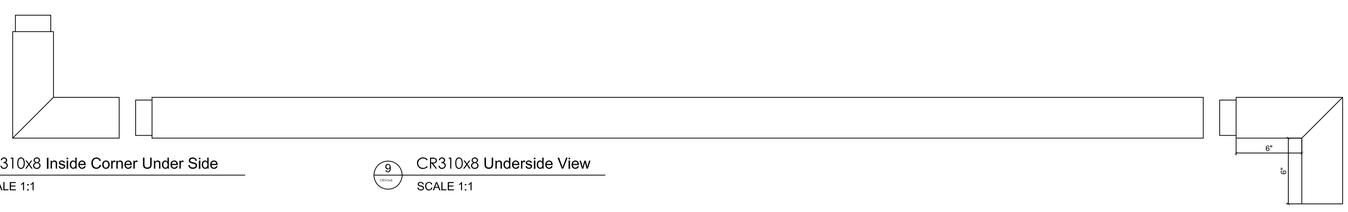

8 CR310x8 Inside Corner Under Side
SCALE 1:1

9 CR310x8 Underside View
SCALE 1:1

10 CR310x8 Outside Corner Under Side
SCALE 1:1

This is a recommendation. Actual framing to be determined by Engineer.

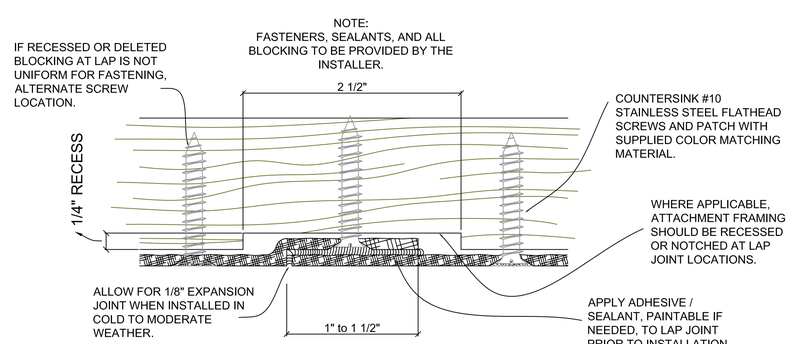

11 Typical Lap Joint Detail
Not to Scale

CR310x8

$9\frac{1}{16}$" H x $3\frac{3}{4}$" P x 8'-0" L

Manufactured By Architectural Mall, Inc

323 St Paul Blvd ~ Carol Stream, IL 60188

T.877-279-9993

www.columnsandbalustrades.com

sales@architecturalmall.com