# Fiberglass Cornice by Architectural Mall, Inc Available in Paint-Grade or Pre-Finished Gel Coat, Stone Finish, or Granite Finish




2 CR322x8 Top View
SCALE 1:1

3 CR322x8 Outside Corner Top View
SCALE 1:1

1 CR322x8 Inside Corner Top View
SCALE 1:1

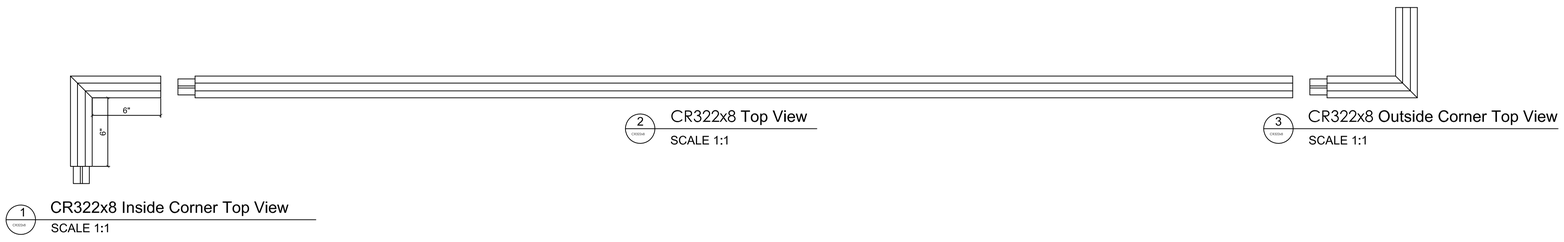


4 CR322x8 Elevation of Inside Corner
SCALE 1:1

5 CR322x8 Elevation
SCALE 1:1

6 CR322x8 Elevation of Outside Corner
SCALE 1:1

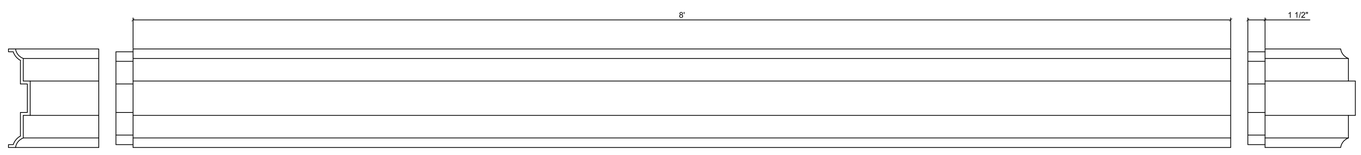


7 CR322x8 Cross Section
SCALE 1:1

8 CR322x8 Inside Corner Under Side
SCALE 1:1

9 CR322x8 Underside View
SCALE 1:1

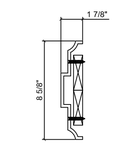


10 CR322x8 Outside Corner Under Side
SCALE 1:1

This is a recommendation. Actual framing to be determined by Engineer.




11 Typical Lap Joint Detail
Not to Scale
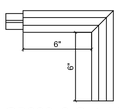
# CR322x8

## $8\frac{5}{8}$" H x $1\frac{7}{8}$" P x 8'-0" L

## Manufactured By Architectural Mall, Inc

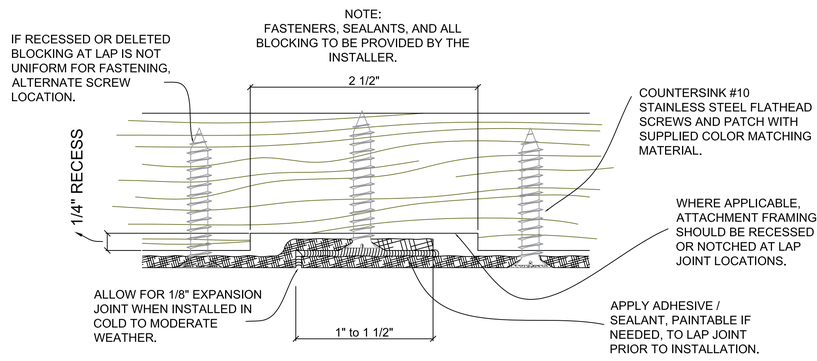323 St Paul Blvd ~ Carol Stream, IL 60188

T.877-279-9993

www.columnsandbalustrades.com

sales@architecturalmall.com