Fiberglass Cornice by Architectural Mall, Inc Available in Paint-Grade or Pre-Finished Gel Coat, Stone Finish, or Granite Finish

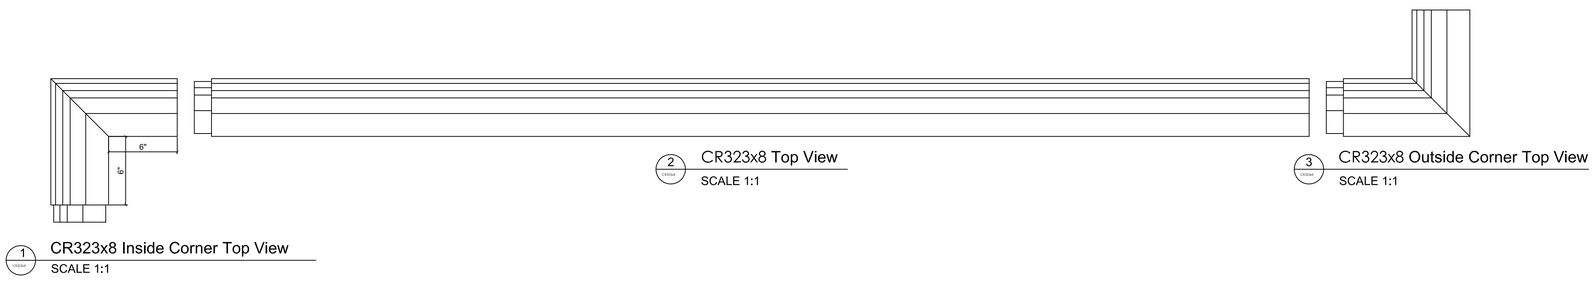

1 CR323x8 Inside Corner Top View
SCALE 1:1

2 CR323x8 Top View
SCALE 1:1

3 CR323x8 Outside Corner Top View
SCALE 1:1

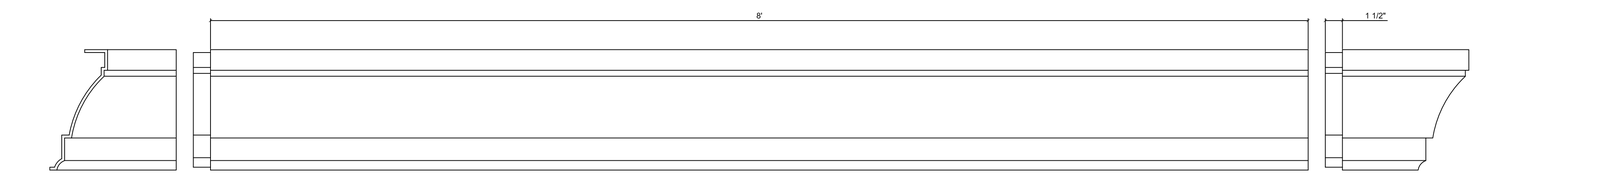

4 CR323x8 Elevation of Inside Corner
SCALE 1:1

5 CR323x8 Elevation
SCALE 1:1

6 CR323x8 Elevation of Outside Corner
SCALE 1:1

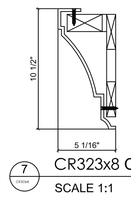

7 CR323x8 Cross Section
SCALE 1:1

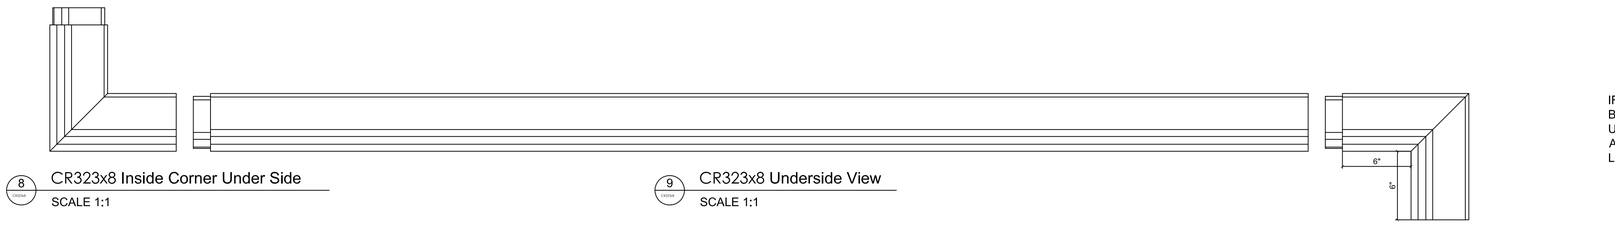

8 CR323x8 Inside Corner Under Side
SCALE 1:1

9 CR323x8 Underside View
SCALE 1:1

10 CR323x8 Outside Corner Under Side
SCALE 1:1

This is a recommendation. Actual framing to be determined by Engineer.

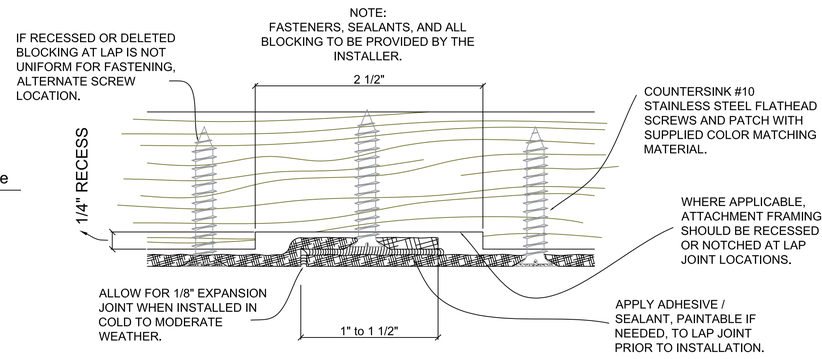

11 Typical Lap Joint Detail
Not to Scale

CR323x8

$10\frac{1}{2}$" H x $5\frac{1}{16}$" P x 8'-0" L

Manufactured By Architectural Mall, Inc
323 St Paul Blvd ~ Carol Stream, IL 60188
T.877-279-9993
www.columnsandbalustrades.com
sales@architecturalmall.com