Fiberglass Cornice by Architectural Mall, Inc Available in Paint-Grade or Pre-Finished Gel Coat, Stone Finish, or Granite Finish

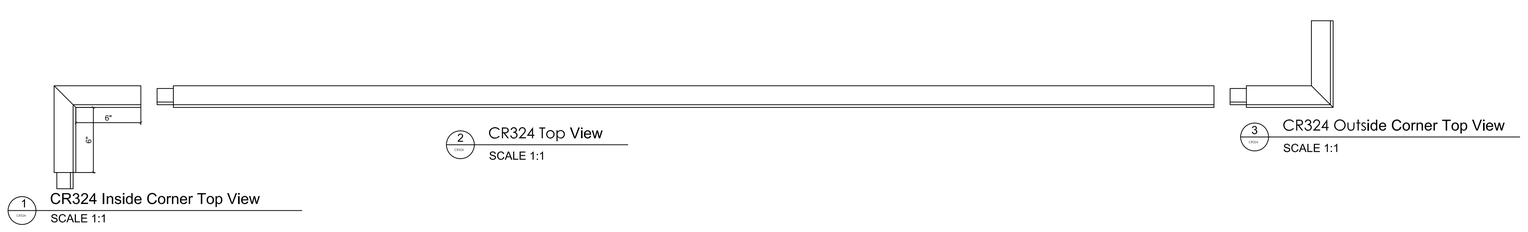

1 CR324 Inside Corner Top View
SCALE 1:1

2 CR324 Top View
SCALE 1:1

3 CR324 Outside Corner Top View
SCALE 1:1

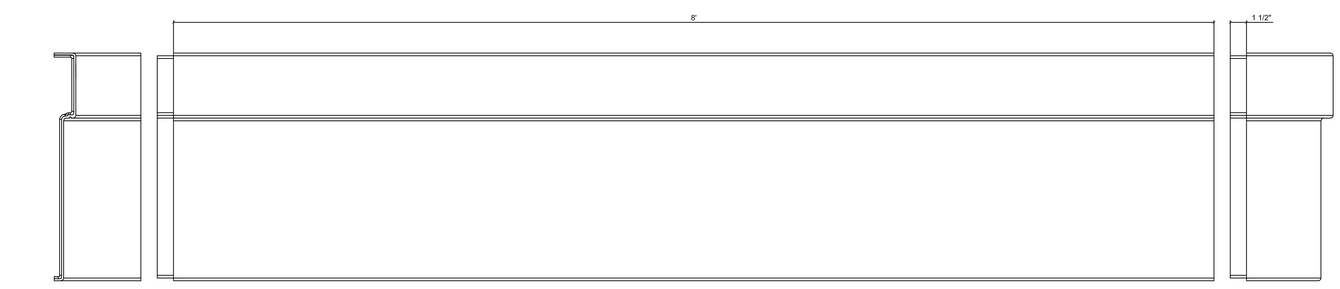

4 CR324 Elevation of Inside Corner
SCALE 1:1

5 CR324 Elevation
SCALE 1:1

6 CR324 Elevation of Outside Corner
SCALE 1:1

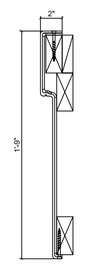

7 CR324 Cross Section
SCALE 1:1

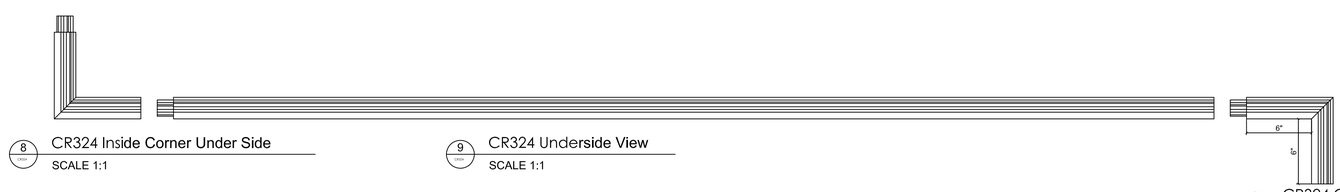

8 CR324 Inside Corner Under Side
SCALE 1:1

9 CR324 Underside View
SCALE 1:1

10 CR324 Outside Corner Under Side
SCALE 1:1

This is a recommendation. Actual framing to be determined by Engineer.

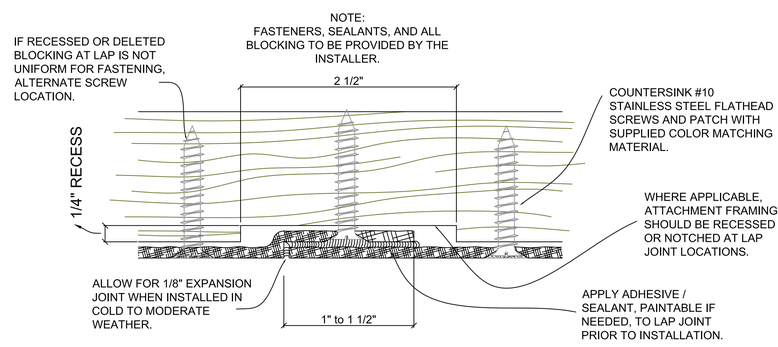

11 Typical Lap Joint Detail
Not to Scale

CR324

1'-9" H x 2" P x 8'-0" L

Manufactured By Architectural Mall, Inc

323 St Paul Blvd ~ Carol Stream, IL 60188

T.877-279-9993

www.columnsandbalustrades.com

sales@architecturalmall.com