Fiberglass Cornice by Architectural Mall, Inc Available in Paint-Grade or Pre-Finished Gel Coat, Stone Finish, or Granite Finish

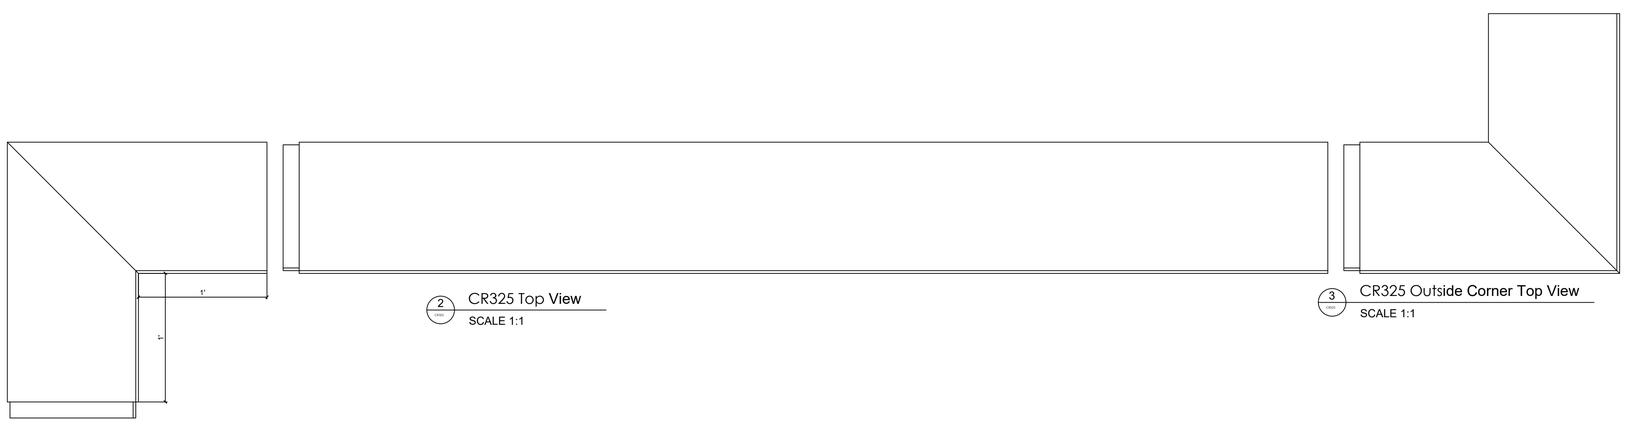

2 CR325 Top View
SCALE 1:1

3 CR325 Outside Corner Top View
SCALE 1:1

1 CR325 Inside Corner Top View
SCALE 1:1

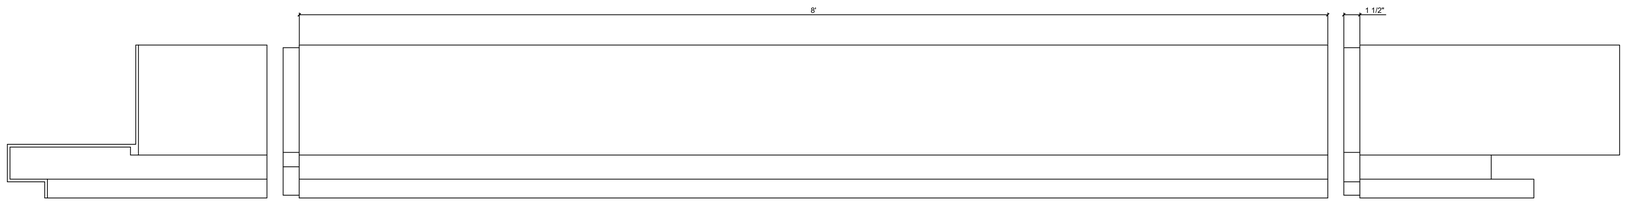

4 CR325 Elevation of Inside Corner
SCALE 1:1

5 CR325 Elevation
SCALE 1:1

6 CR325 Elevation of Outside Corner
SCALE 1:1

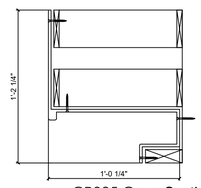

7 CR325 Cross Section
SCALE 1:1

8 CR325 **Inside** Corner Under Side
SCALE 1:1

9 CR325 Underside View
SCALE 1:1

10 CR325 Outside Corner Under Side
SCALE 1:1

This is a recommendation. Actual framing to be determined by Engineer.

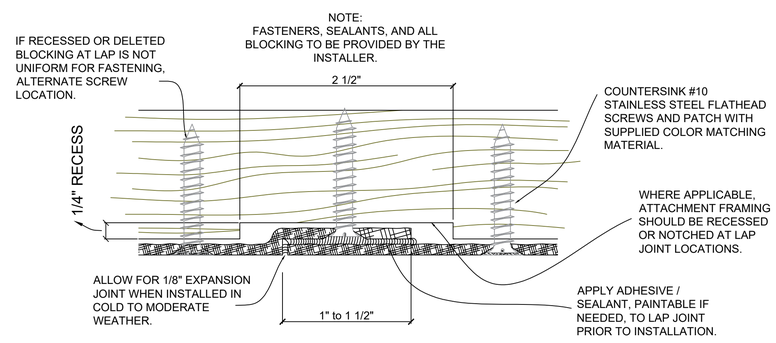

11 Typical Lap Joint Detail
Not to Scale

CR325

1'-2 $\frac{1}{4}$" H x 1'-0 $\frac{1}{4}$" P x 8'-0" L

Manufactured By Architectural Mall, Inc
323 St Paul Blvd ~ Carol Stream, IL 60188
T.877-279-9993
www.columnsandbalustrades.com
sales@architecturalmall.com