Fiberglass Cornice by Architectural Mall, Inc Available in Paint-Grade or Pre-Finished Gel Coat, Stone Finish, or Granite Finish

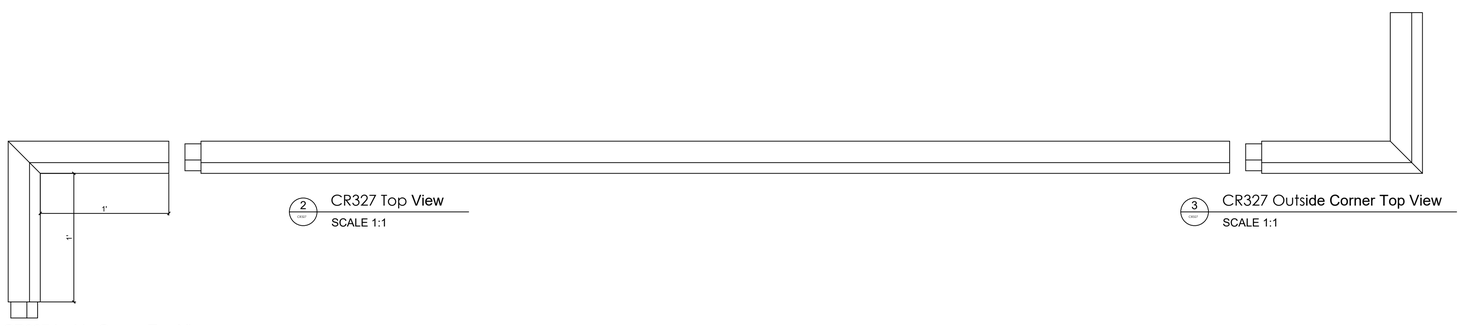

2 CR327 Top View
SCALE 1:1

3 CR327 Outside Corner Top View
SCALE 1:1

1 CR327 Inside Corner Top View
SCALE 1:1

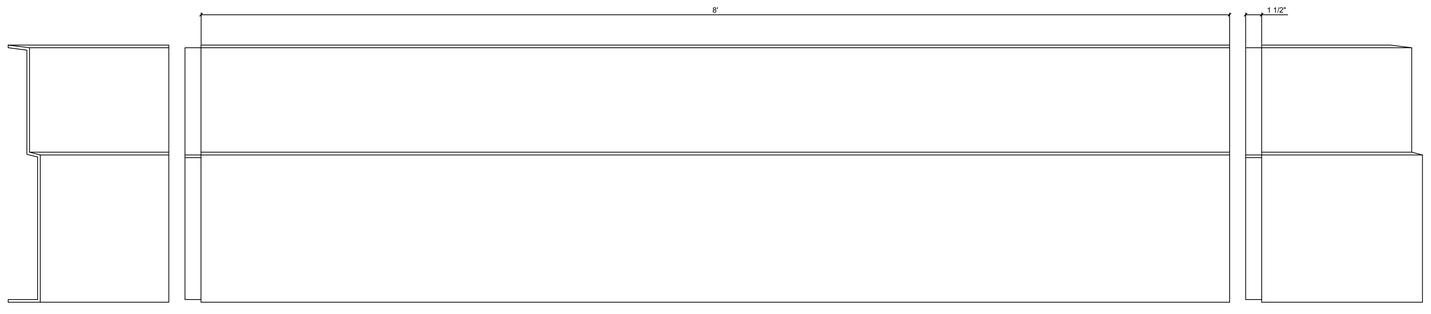

4 CR327 Elevation of Inside Corner
SCALE 1:1

5 CR327 Elevation
SCALE 1:1

6 CR327 Elevation of Outside Corner
SCALE 1:1

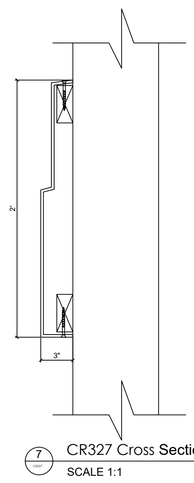

7 CR327 Cross Section
SCALE 1:1

8 CR327 **Inside** Corner Under Side
SCALE 1:1

9 CR327 Underside View
SCALE 1:1

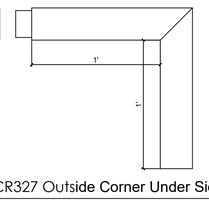

10 CR327 Outside Corner Under Side
SCALE 1:1

This is a recommendation. Actual framing to be determined by Engineer.

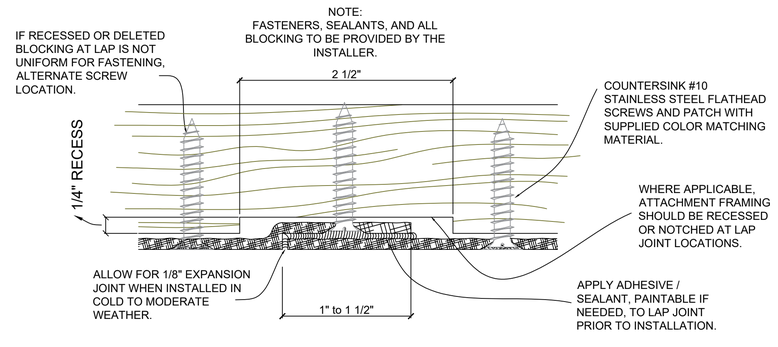

11 Typical Lap Joint Detail
Not to Scale

CR327x8

2'-0" H x 3" P x 8'-0" L

Manufactured By Architectural Mall, Inc
323 St Paul Blvd ~ Carol Stream, IL 60188
T.877-279-9993
www.columnsandbalustrades.com
sales@architecturalmall.com